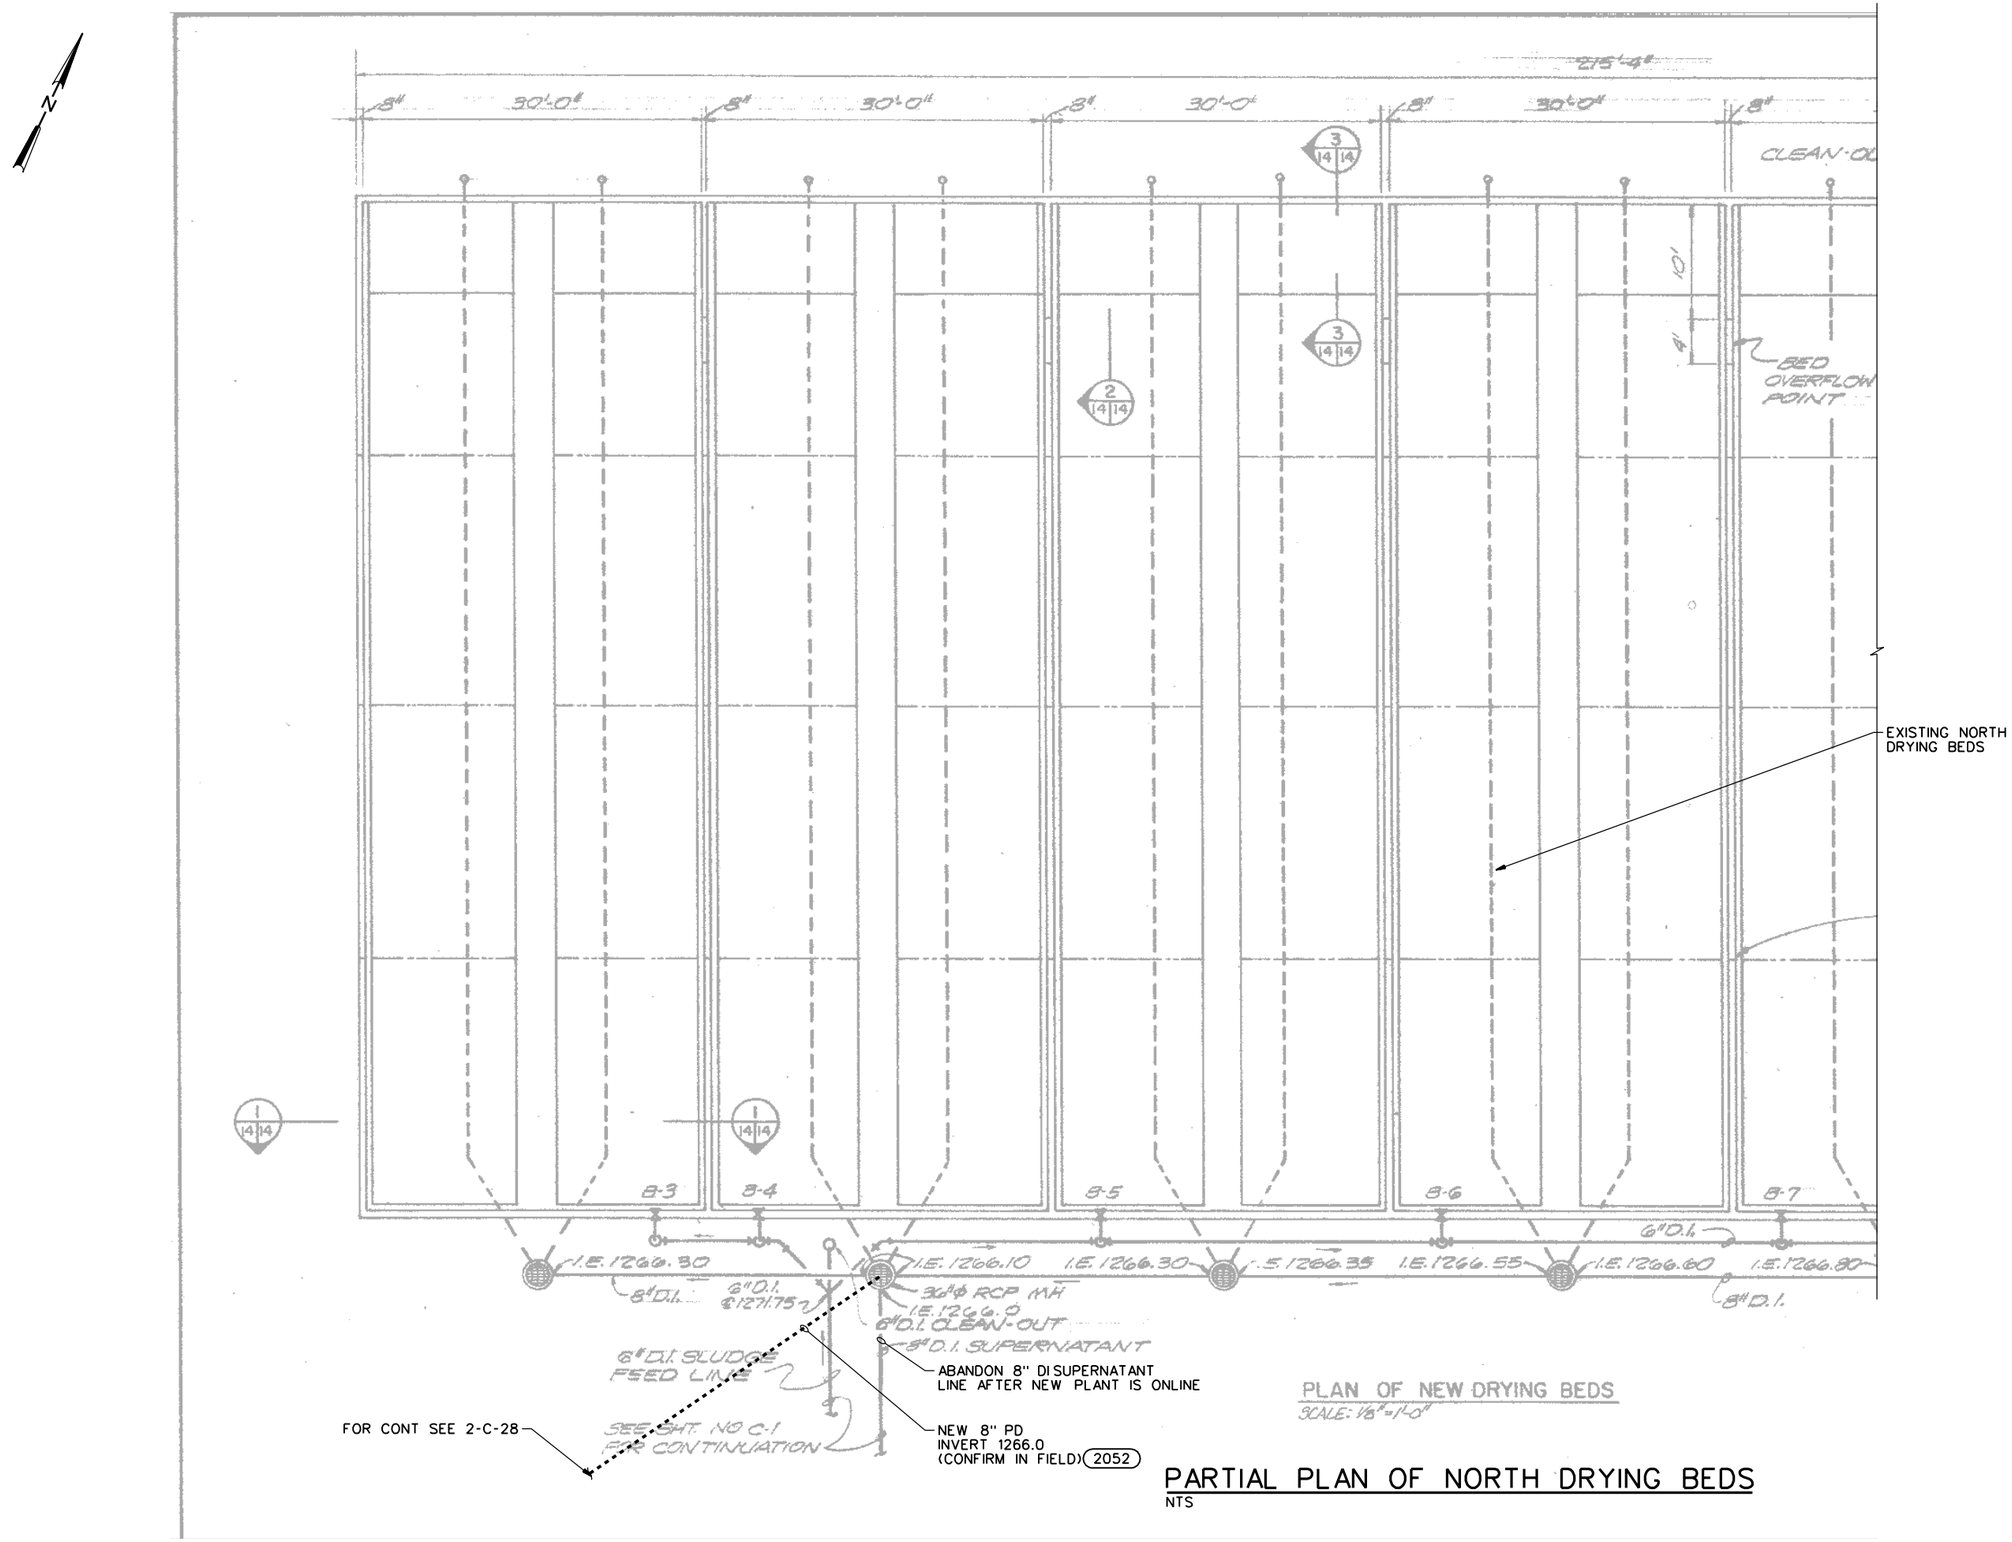

PARTIAL PLAN OF NORTH DRYING BEDS

NTS

US Army Corps of Engineers
Kansas City District

H. DOUGLAS YEARSLEY
LICENSED
12525
KANSAS
PROFESSIONAL ENGINEER

VERIFY SCALES

BAR IS ONE INCH ON ORIGINAL DRAWING
0 1"

IF NOT ONE INCH ON THIS SHEET, ADJUST SCALES ACCORDINGLY.

Mark	Description	Date	Appr.	Mark	Description	Date	Appr.

Designed by: H. YEARSLEY
Dwn by: C. SCHMEE
Ckd by: W. DAY
Reviewed by: D. YEARSLEY
Submitted by: S. GILCHRIST
Date: JUNE 2002
Rev.
Design file no.
Drawing code:
File name: H26m130.dgn
Plot date: 11-JUL-2002
Plot Time: 14:23:02

US Army Corps of Engineers
Kansas City District

CH2MHILL
DENVER, COLORADO

ADVANCED WASTEWATER TREATMENT PLANT AND COLLECTION SYSTEM PUMP STATIONS AND FORCE MAIN
PN 45230
FORT RILEY, KANSAS

MECHANICAL
NORTH SLUDGE DRYING BEDS
PLAN

Sheet reference number:
26-CM-1
Sheet 153 of 374