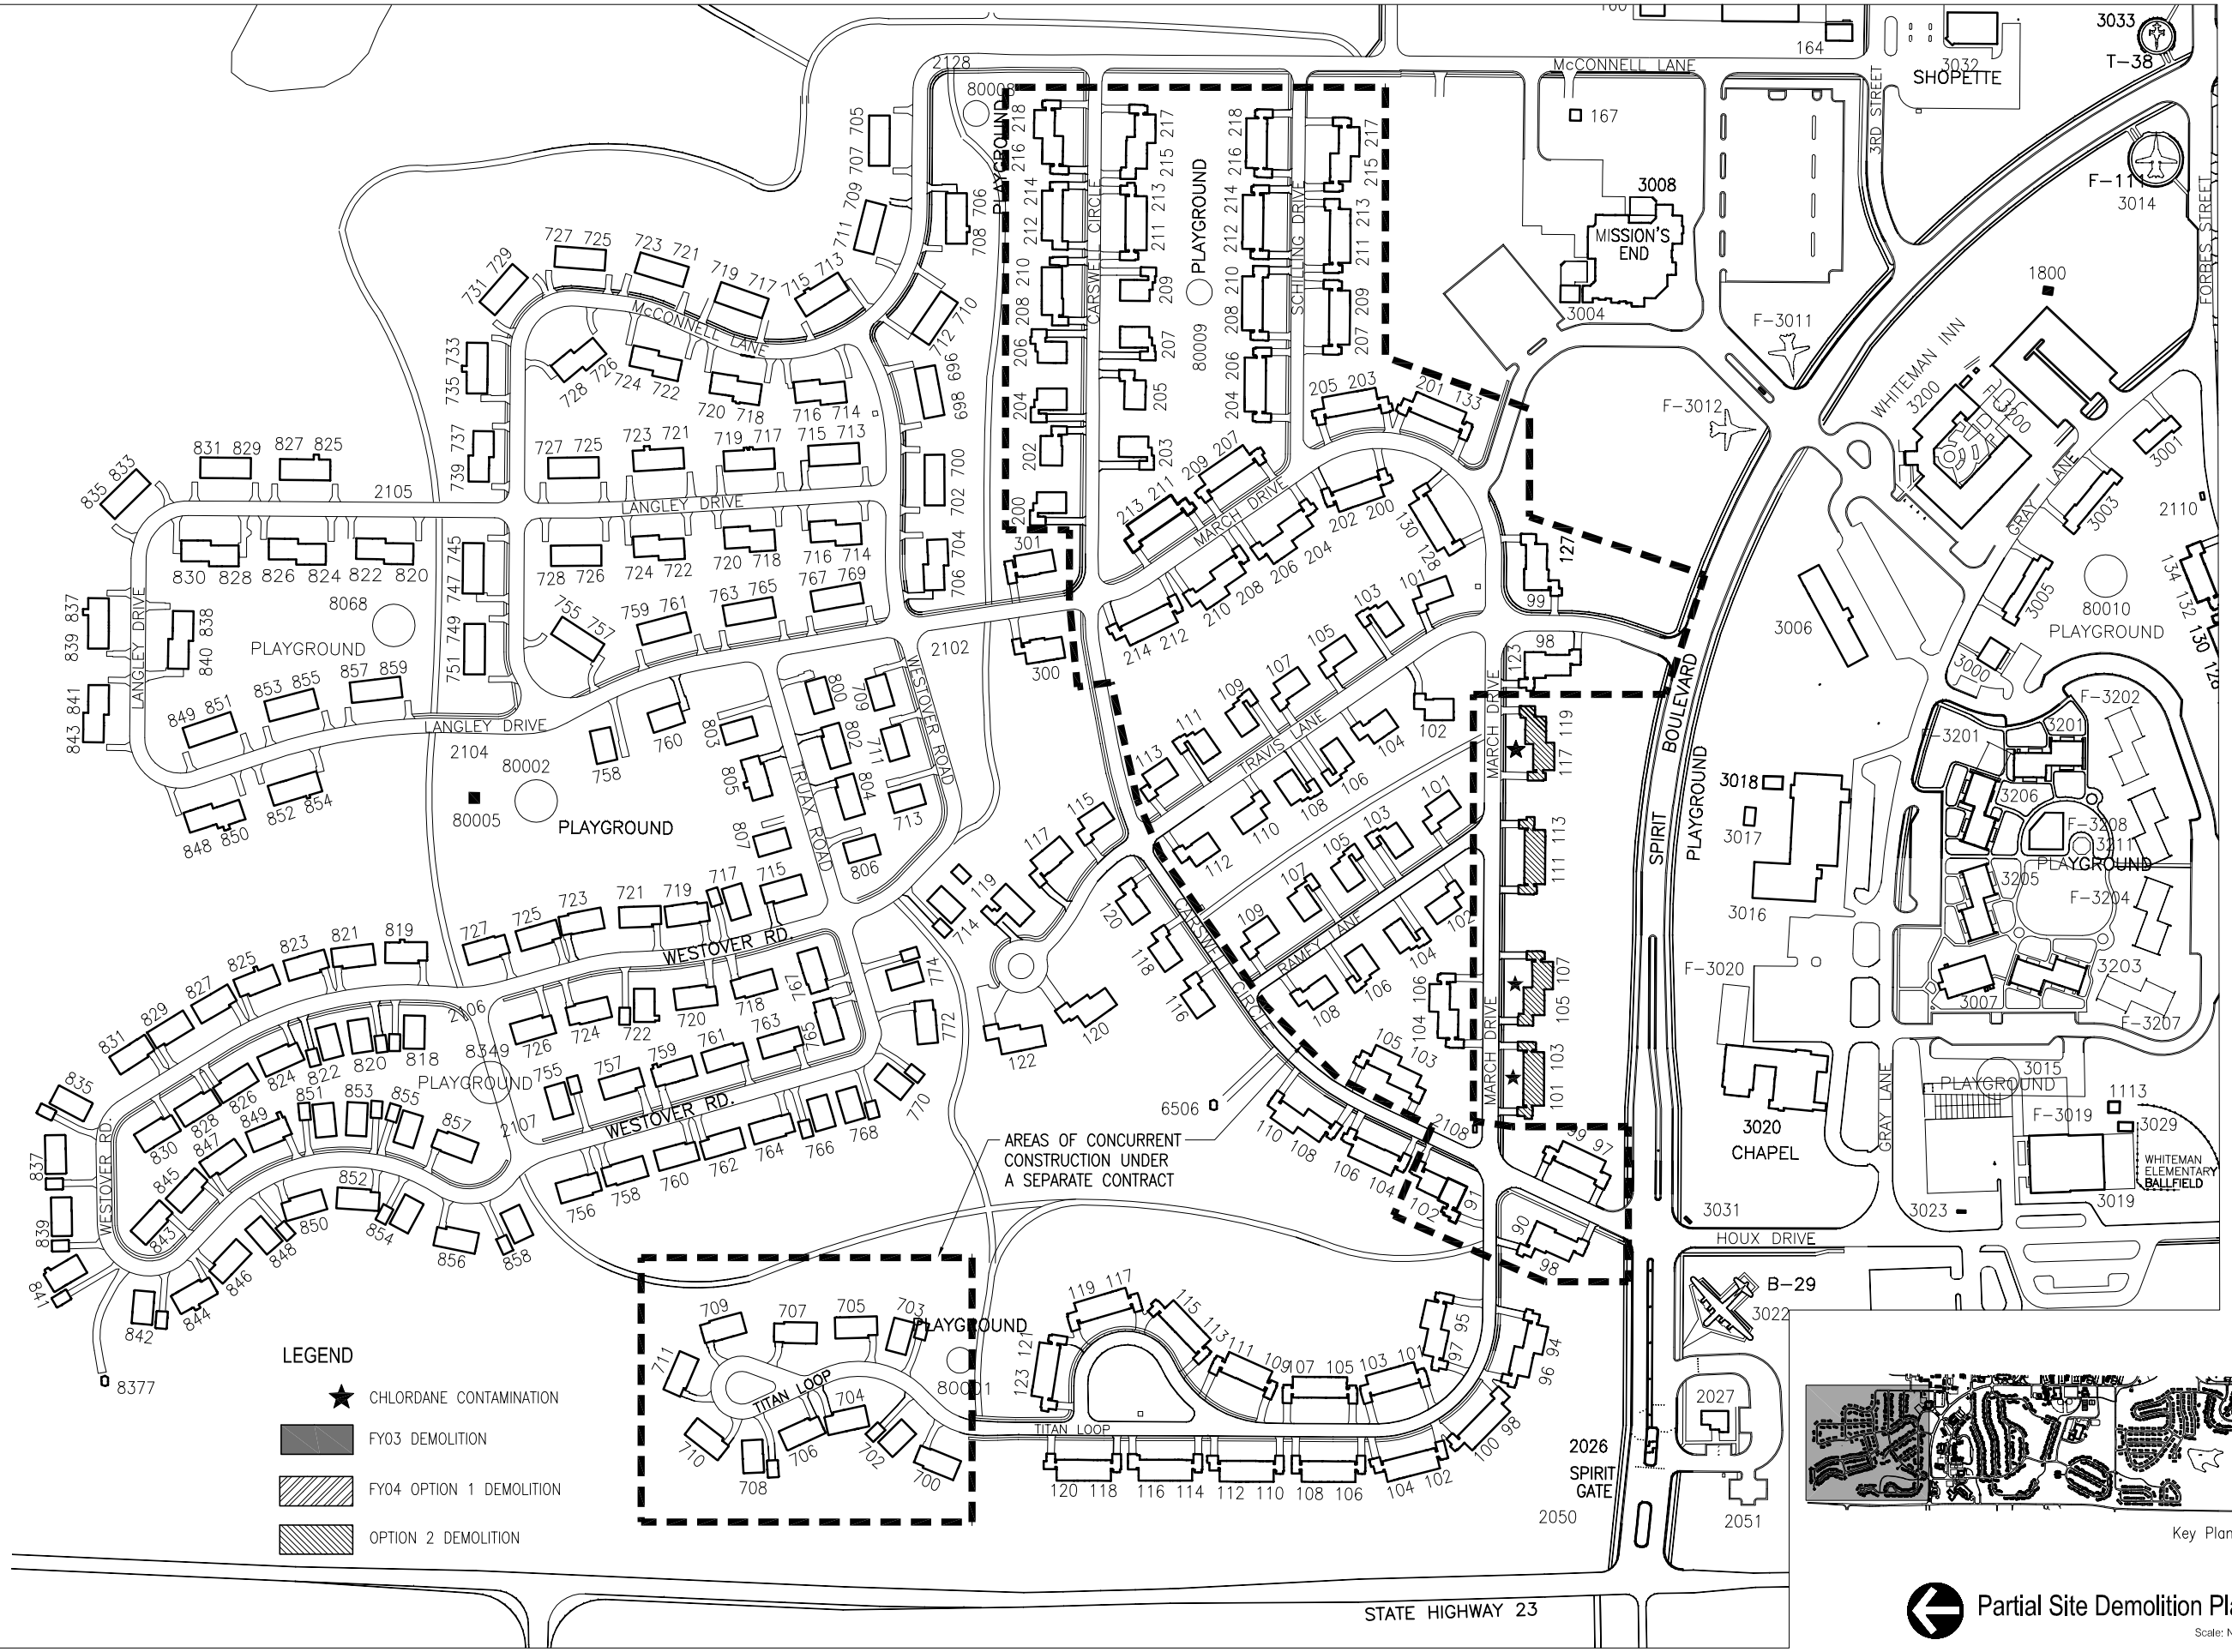

Key Plan

Partial Site Demolition Plan 1

Scale: N.T.S.

US Army Corps of Engineers
Kansas City District

Designed by:	Date: JUNE 2003	Rev:
Drwn by: DC	Design file no.	
Ckd by: DC	Drawing code:	
Reviewed by: JS	File name: Plot date: Plot scale:	
Submitted by:		

U.S. ARMY ENGINEER DISTRICT
CORPS OF ENGINEERS
KANSAS CITY, MISSOURI

WHITEMAN FAMILY HOUSING FY03 RFP
WHITEMAN AIR FORCE BASE

WOODVIEW NEIGHBORHOOD
Demolition Plan

Sheet reference number: 1.1
SHEET 1 OF 12

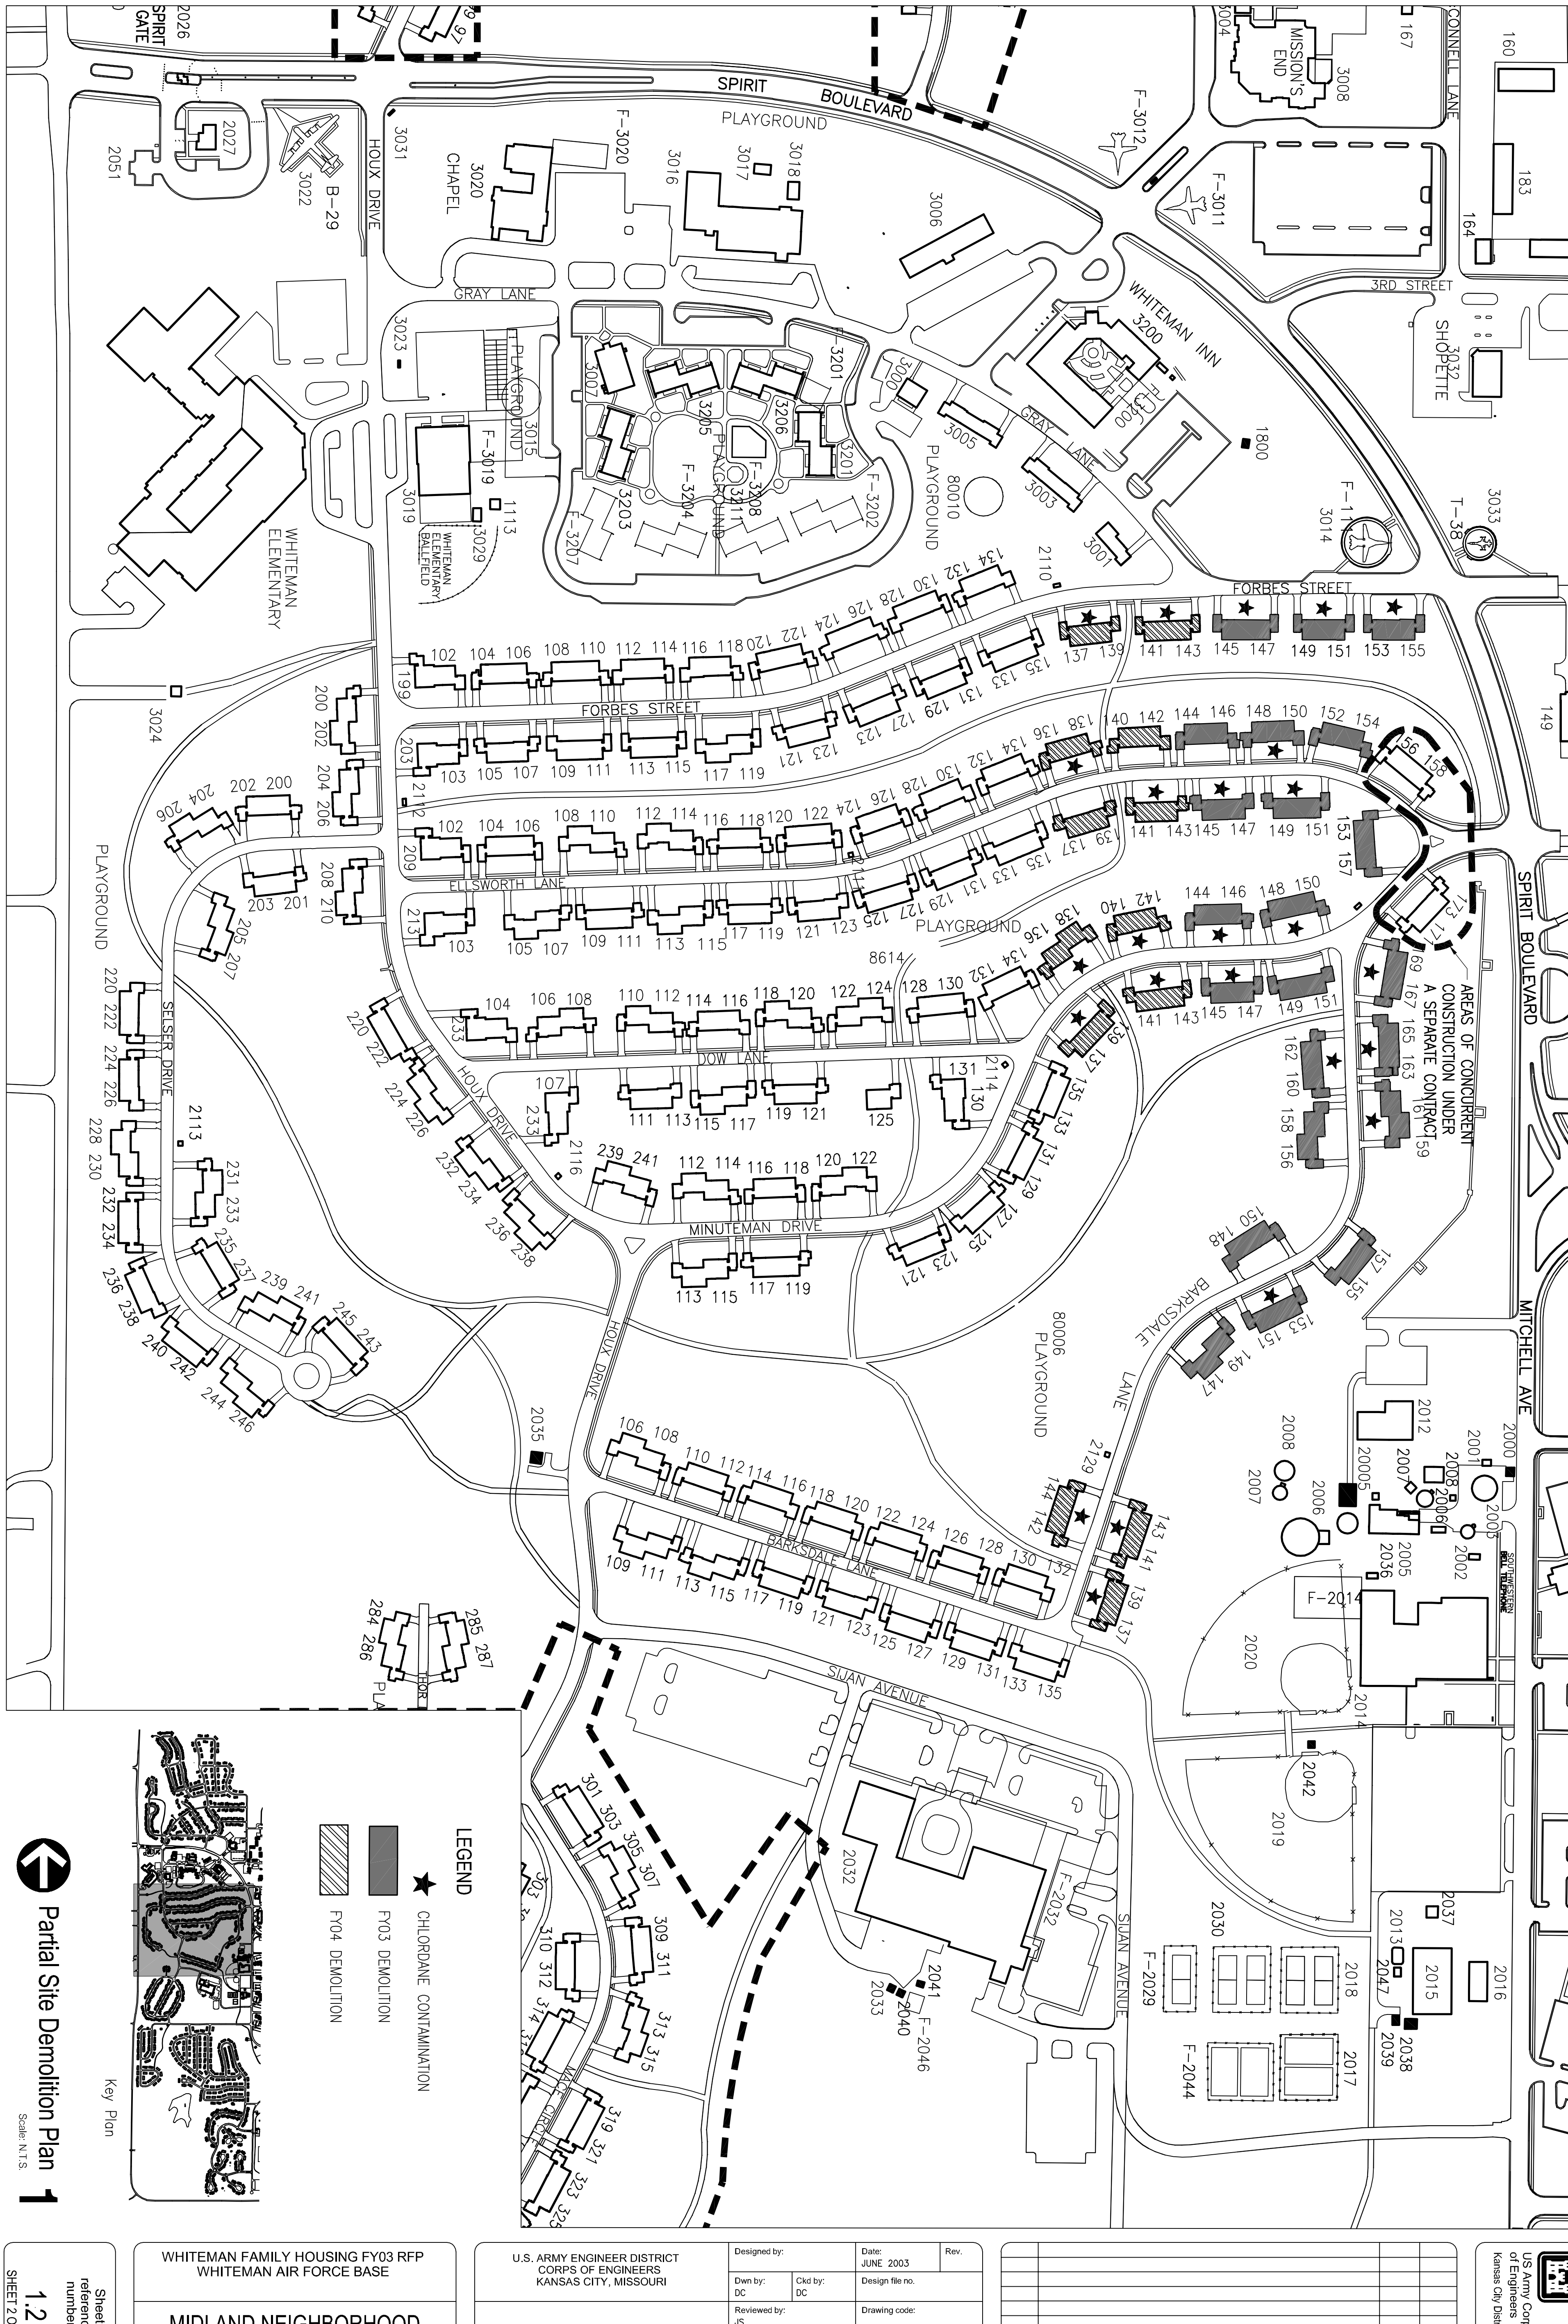

WHITEMAN FAMILY HOUSING FY03 RFP WHITEMAN AIR FORCE BASE	U.S. ARMY ENGINEER DISTRICT CORPS OF ENGINEERS KANSAS CITY, MISSOURI	Designed by:	Date: JUNE 2003 / Rev.
MIDLAND NEIGHBORHOOD Demolition Plan		Dwn by: DC / Ckd by: DC	Design file no.
		Reviewed by: JS	Drawing code:
		Submitted by:	File name: / Plot date: / Plot scale:

Symbol	Description	Date	Appr.

Sheet reference number: 1.2
SHEET 2 OF 12

US Army Corps of Engineers
Kansas City District

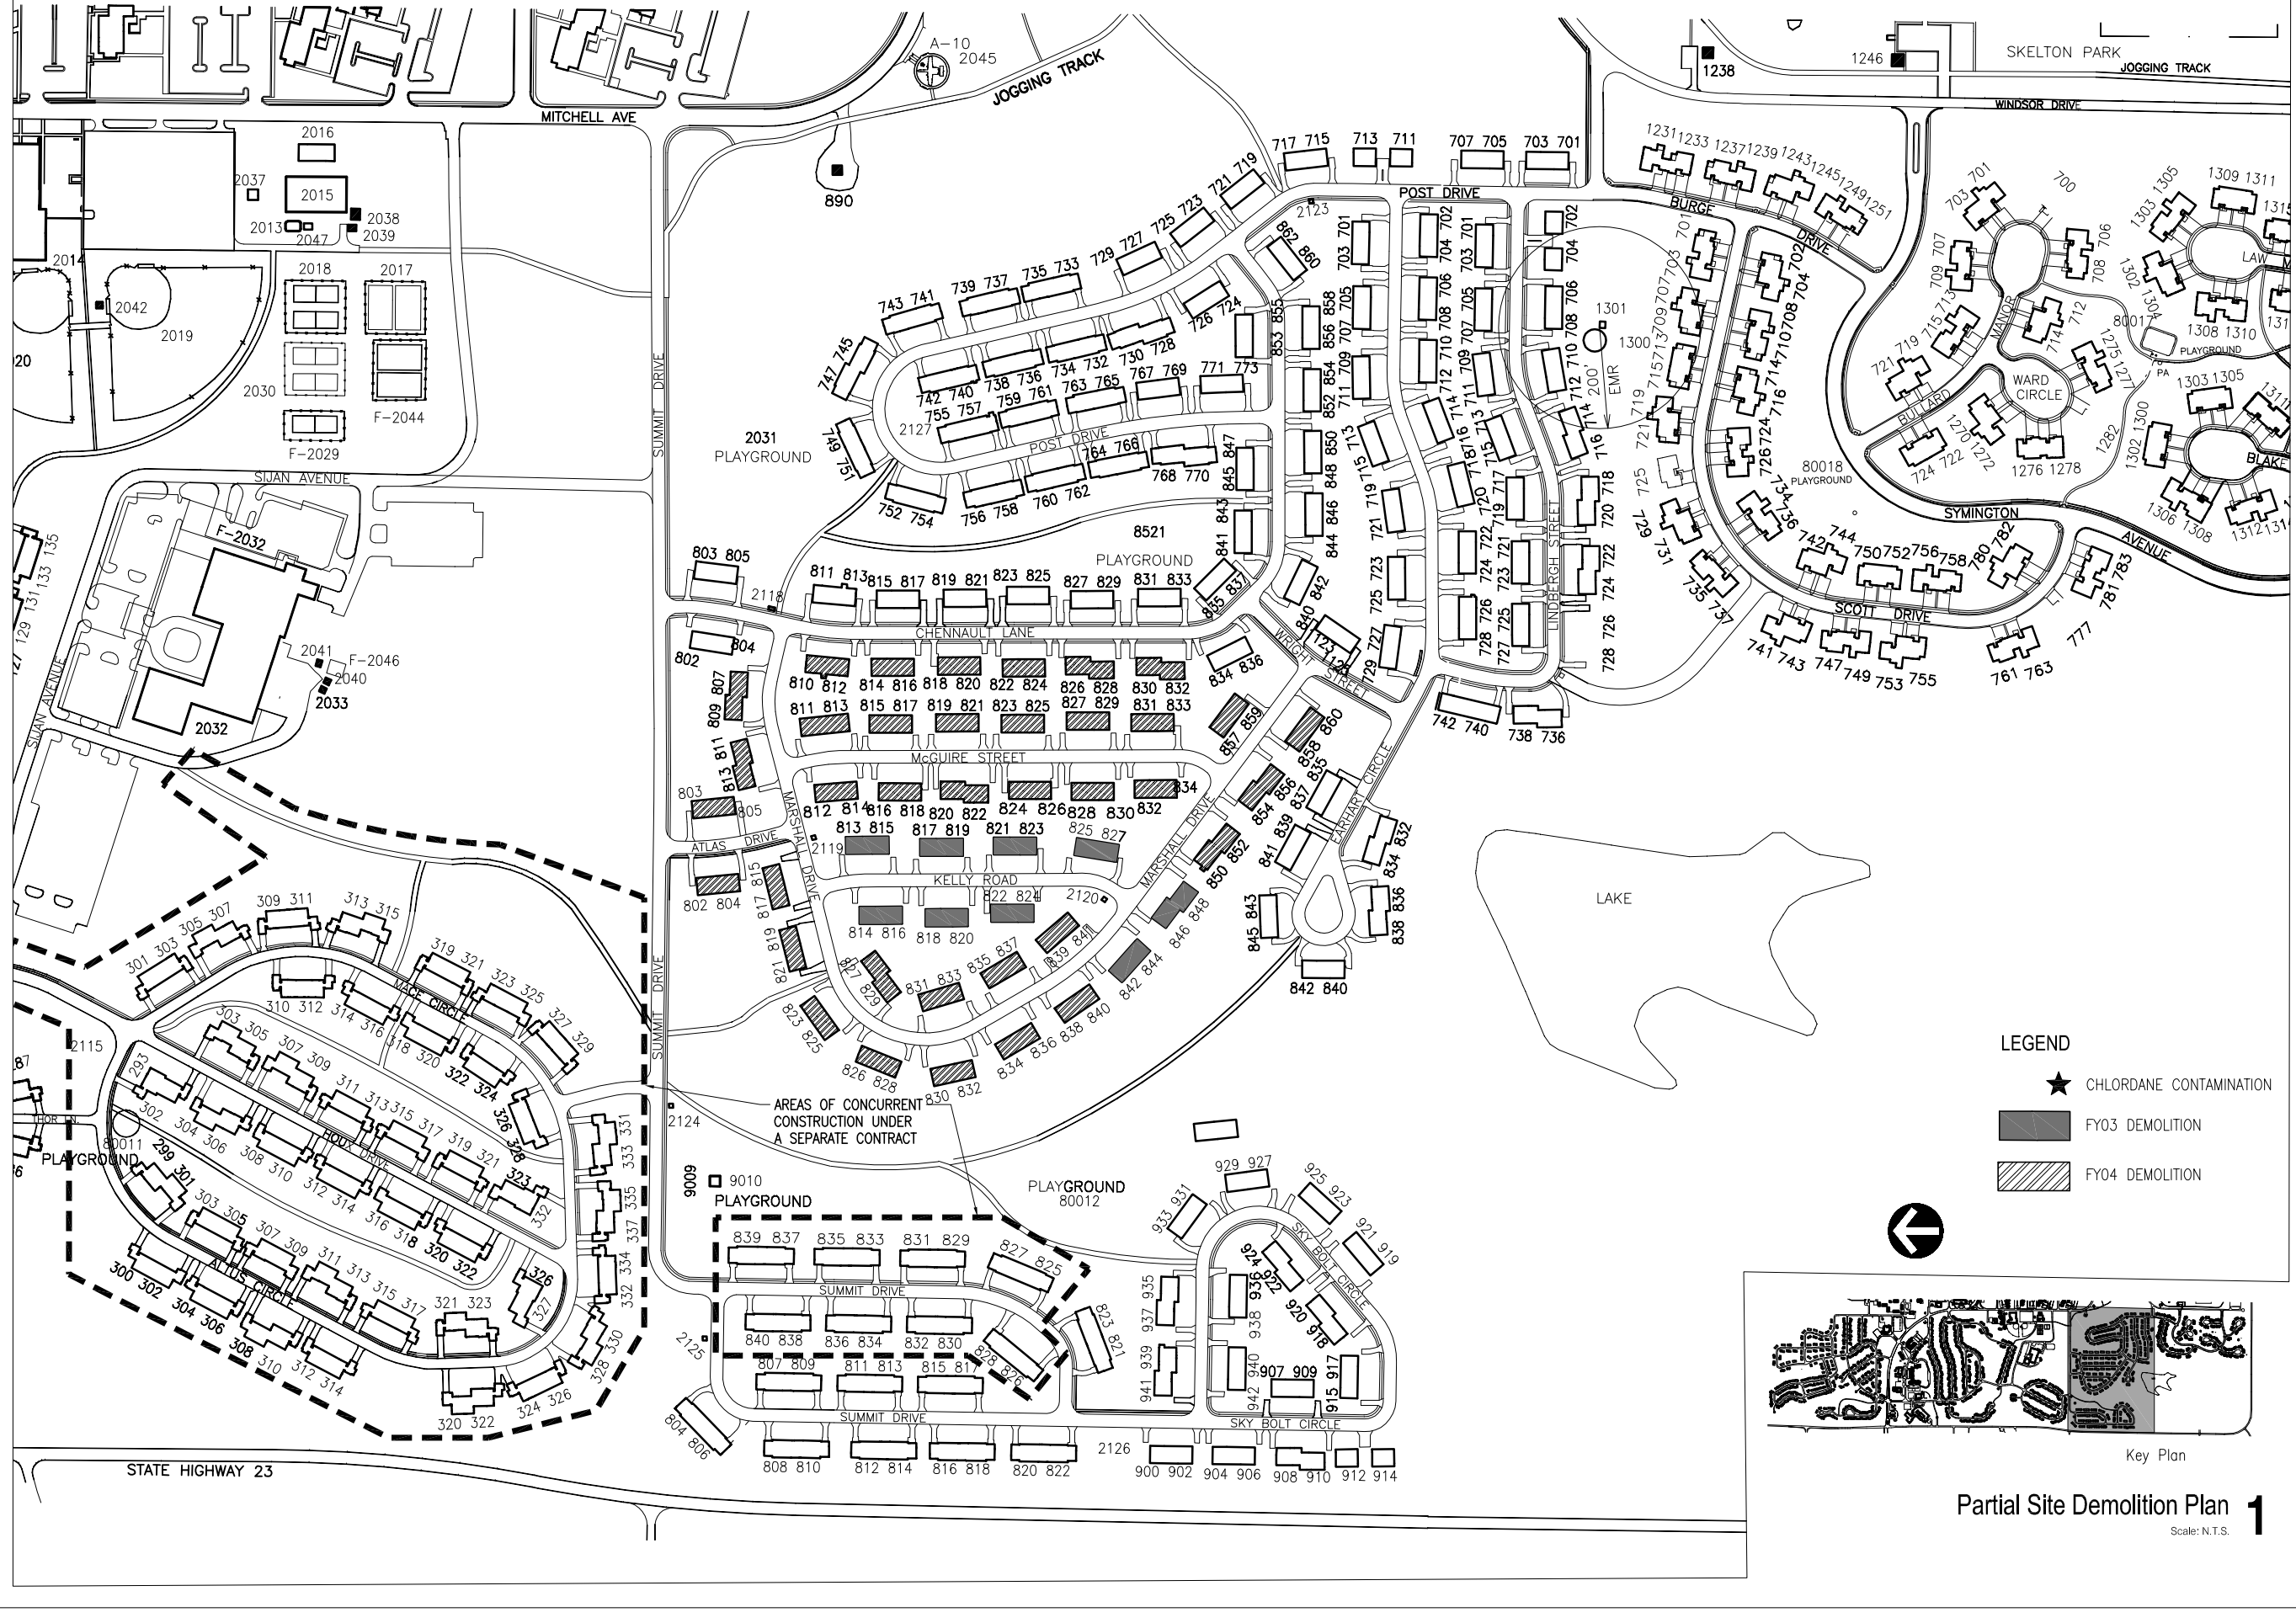

Partial Site Demolition Plan **1**

Scale: N.T.S.

US Army Corps of Engineers
Kansas City District

Symbol	Description	Date	Appr.

Designed by:
Drawn by: DC
Reviewed by: JS
Submitted by:
Date: JUNE 2003
Ckd by: DC
Design file no.
Drawing code:
File name:
Plot date:
Plot scale:
Rev:

U.S. ARMY ENGINEER DISTRICT
CORPS OF ENGINEERS
KANSAS CITY, MISSOURI

WHITEMAN FAMILY HOUSING FY03 RFP
WHITEMAN AIR FORCE BASE

LAKESIDE NEIGHBORHOOD
Demolition Plan

Sheet reference number:
1.3
SHEET 3 OF 12