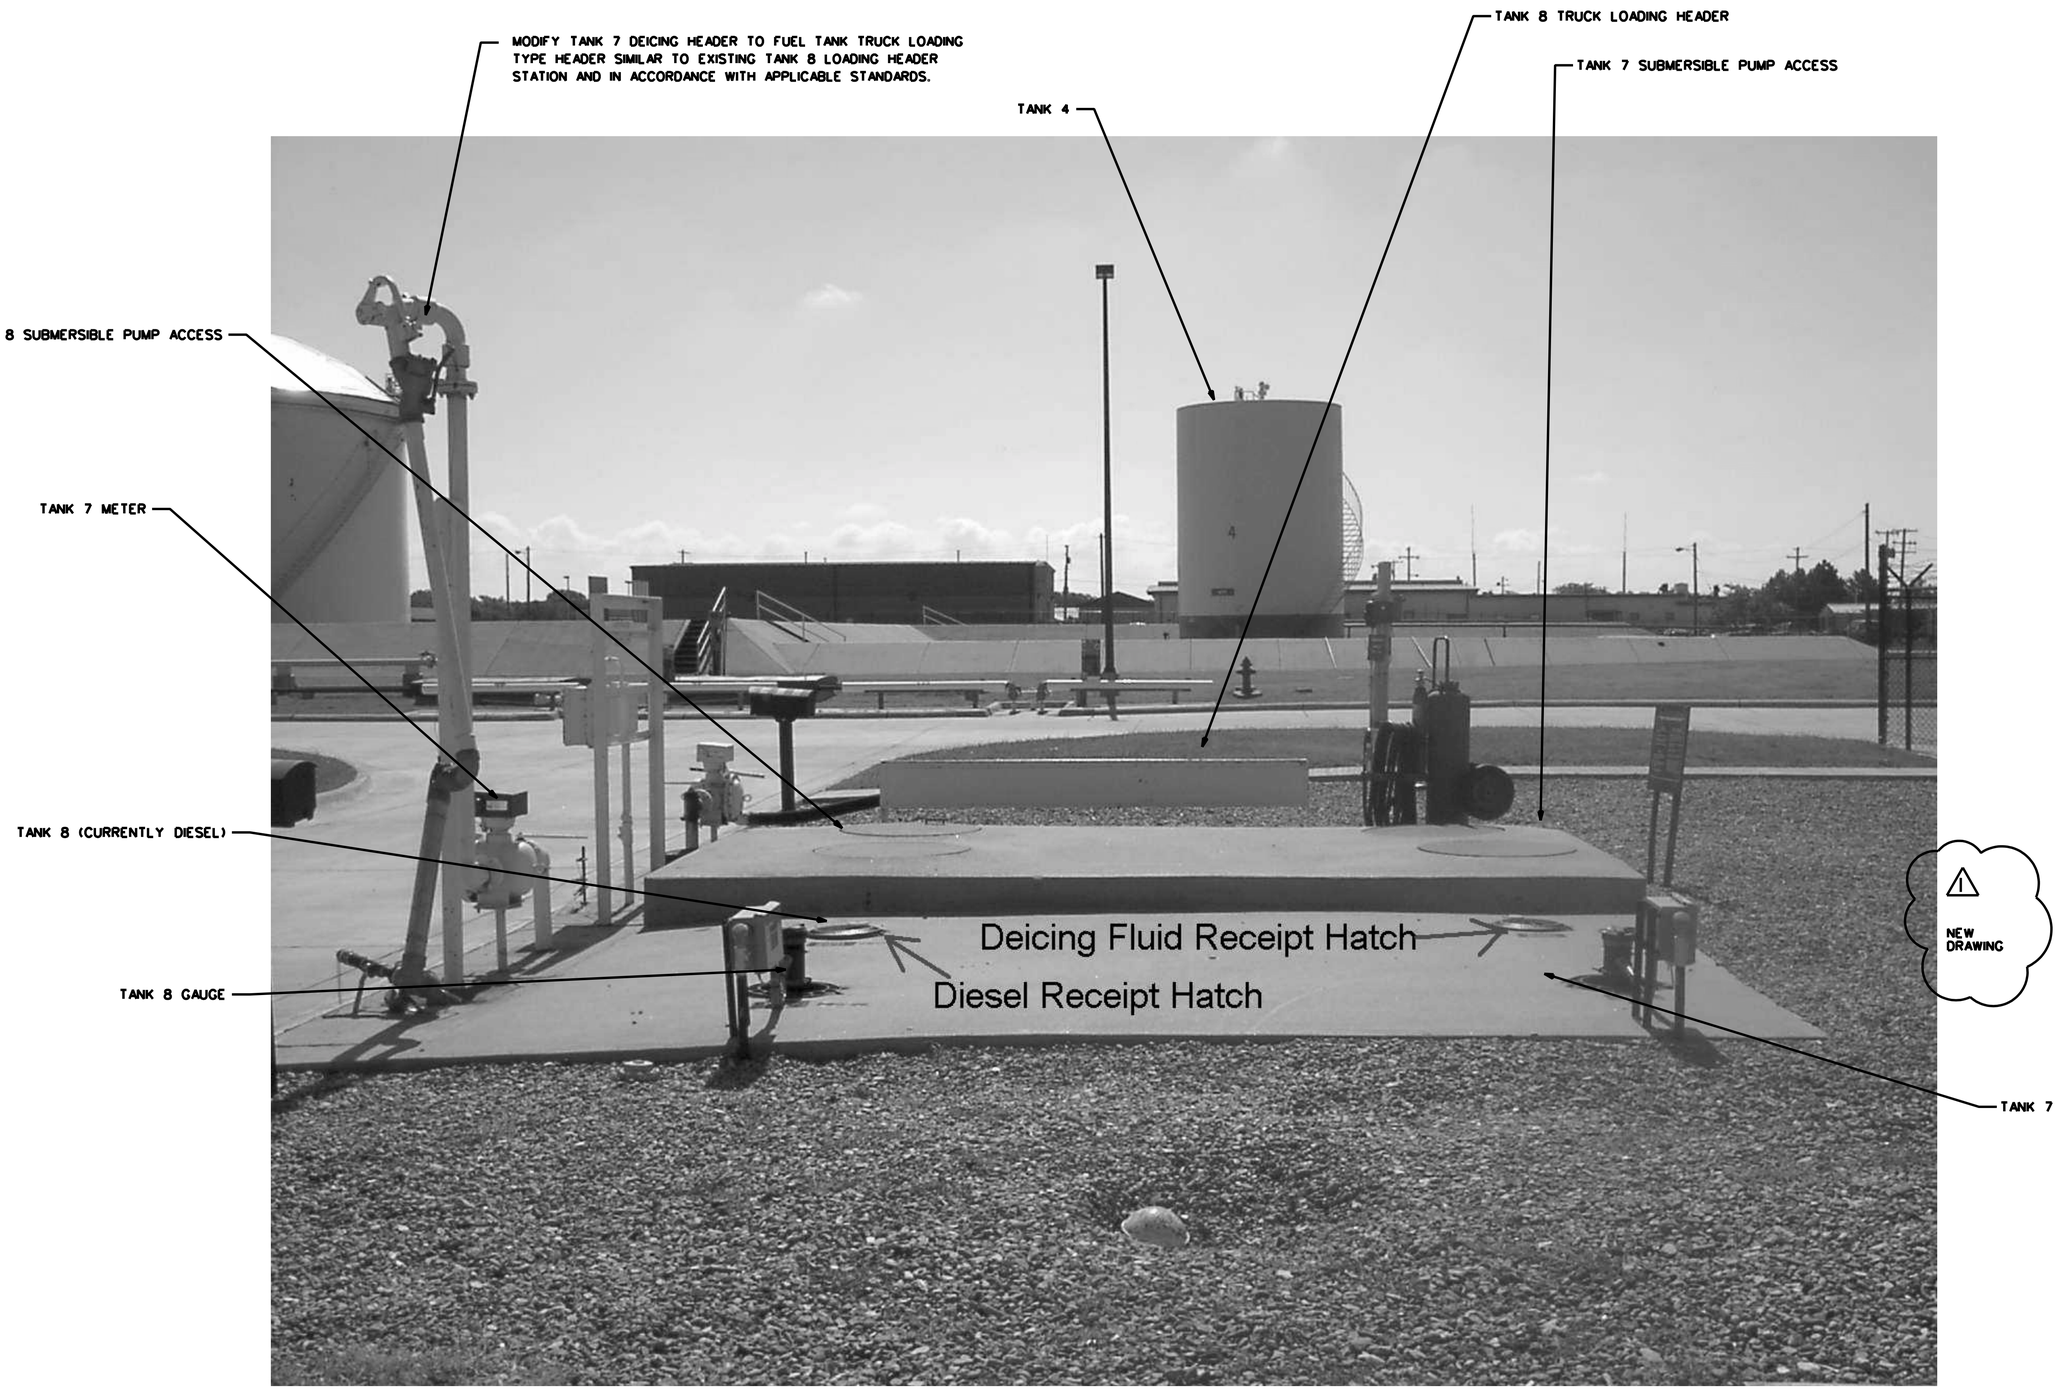

1 MECHANICAL DEMOLITION AND NEW WORK

SCALE: NONE

GENERAL NOTES

1. EAST VIEW OF TANKS 7 AND 8 IN FORE GROUND, AND TANKS 3 IN BACKGROUND.
2. INSTALL TWO NEW SMALL SUBMERSIBLE PUMPS, ONE INSIDE TANK 7, AND THE OTHER INSIDE TANK 8, AND SERVING NEW GROUND VEHICLE DISPENSING UNITS. ASSUME NO PROVISION ARE IN PLACE FOR ADDING THESE PUMPS.

US Army Corps of Engineers
Kansas City District

Symbol	Description	Date	Appr.
1	AMENDMENT	7/3/03	X

U.S. ARMY ENGINEER DISTRICT
CORPS OF ENGINEERS
KANSAS CITY, MISSOURI

Designed by: JWW
Dwn by: JWW
Ckd by: X
Reviewed by: X
Submitted by: JBT
Date: X
Rev. X
Design file no. m10C_MD103.dgn
Drawing code:
File name:
Plot date:
Plot scale: 48:1

CORROSION CONTROL FACILITIES, PHASE 1
MILITARY FUEL PUMPS
PROJECT NUMBER PROE045002P1
MCCONNELL AFB, KANSAS

MECHANICAL DEMOLITION AND NEW WORK

Sheet reference number:
C_MD103