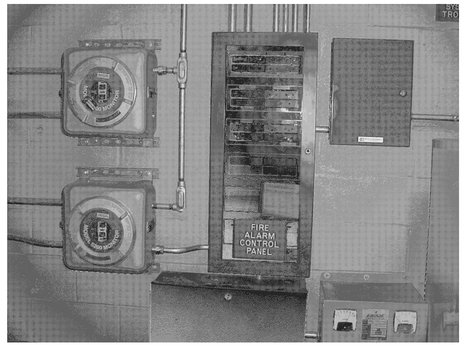


1 EXISTING FIRE ALARM PANELS BUILDING 1166
ED101 | ED101 NOT TO SCALE

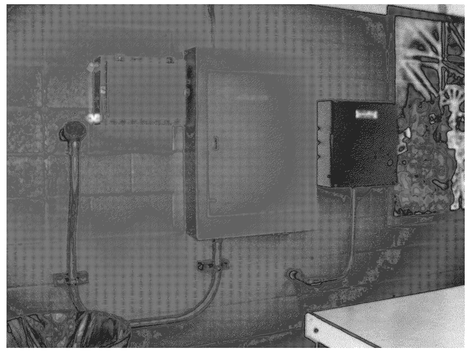

2 EXISTING PANELBOARD LA BUILDING 1166
ED101 | ED101 NOT TO SCALE

## DEMOLITION NOTES

1. DEMOLITION PLANS SHOW THE GENERAL EXTENT OF THE ELECTRICAL DEMOLITION WORK. THE CONTRACTOR SHALL DISCONNECT ELECTRICAL SERVICE TO ALL EQUIPMENT BEING REMOVED. SEE MECHANICAL PLANS.

2. REMOVE CONDUIT LEFT EXPOSED BY REMOVAL OF WALLS, CEILINGS AND EQUIPMENT IN REMODELED AREAS. PLUG BOTH ENDS OF ABANDONED REMAINING CONDUIT IN WALL/FLOOR WHERE CUT.

3. PATCH OPENING IN EXISTING CONSTRUCTION TO MATCH EXISTING FINISH OR CONDITION AFTER REMOVAL OF EQUIPMENT AND ELECTRICAL DEVICES.

4. REMOVE EQUIPMENT, DEVICES, RECEPTACLES, AND CIRCUITING BACK TO POINT OF SUPPLY WHERE REQUIRED. CIRCUITING SHALL BE EXTENDED TO MAINTAIN CONTINUITY OF THE CIRCUIT/OPERATION.

5. FIELD VERIFY EXISTING CONDITIONS AND DIMENSIONS PRIOR TO BEGINNING OF WORK AND NOTIFY DISCREPANCIES TO COR.

6. PROTECT EXISTING EQUIPMENT TO REMAIN FROM DUST AND DAMAGE.

7. COORDINATE DEMOLITION EFFORTS WITH OTHER TRADES AND COR TO MINIMIZE DISRUPTION OF HANGAR OPERATION.

8. REMOVE DEMOLITION MATERIAL FROM SITE.

9. REMOVE LIGHTS WITHIN THE CONSTRUCTION LIMITS (EXISTING FUEL SHOP) IN THEIR ENTIRETY.

10. REMOVE COMMUNICATION OUTLETS WITHIN THE CONSTRUCTION LIMITS IN THEIR ENTIRETY.

11. PLAN DEPICTS THE GENERAL EXTENT OF THE DEMOLITION WORK REQUIRED. ACTUAL CONDITIONS, LOCATIONS OF CONDUIT, EQUIPMENT FIXTURES, ETC. MAY VARY, AND CANNOT BE FULLY DETERMINED UNTIL ACTUAL DEMOLITION COMMENCES. CONTRACTOR SHALL ADJUST TO THE ACTUAL CONDITIONS AS REQUIRED TO ACCOMMODATE THESE MINOR VARIATIONS. BIDDERS SHOULD VERIFY EXISTING CONDITIONS PRIOR TO BIDDING DEMOLITION WORK.

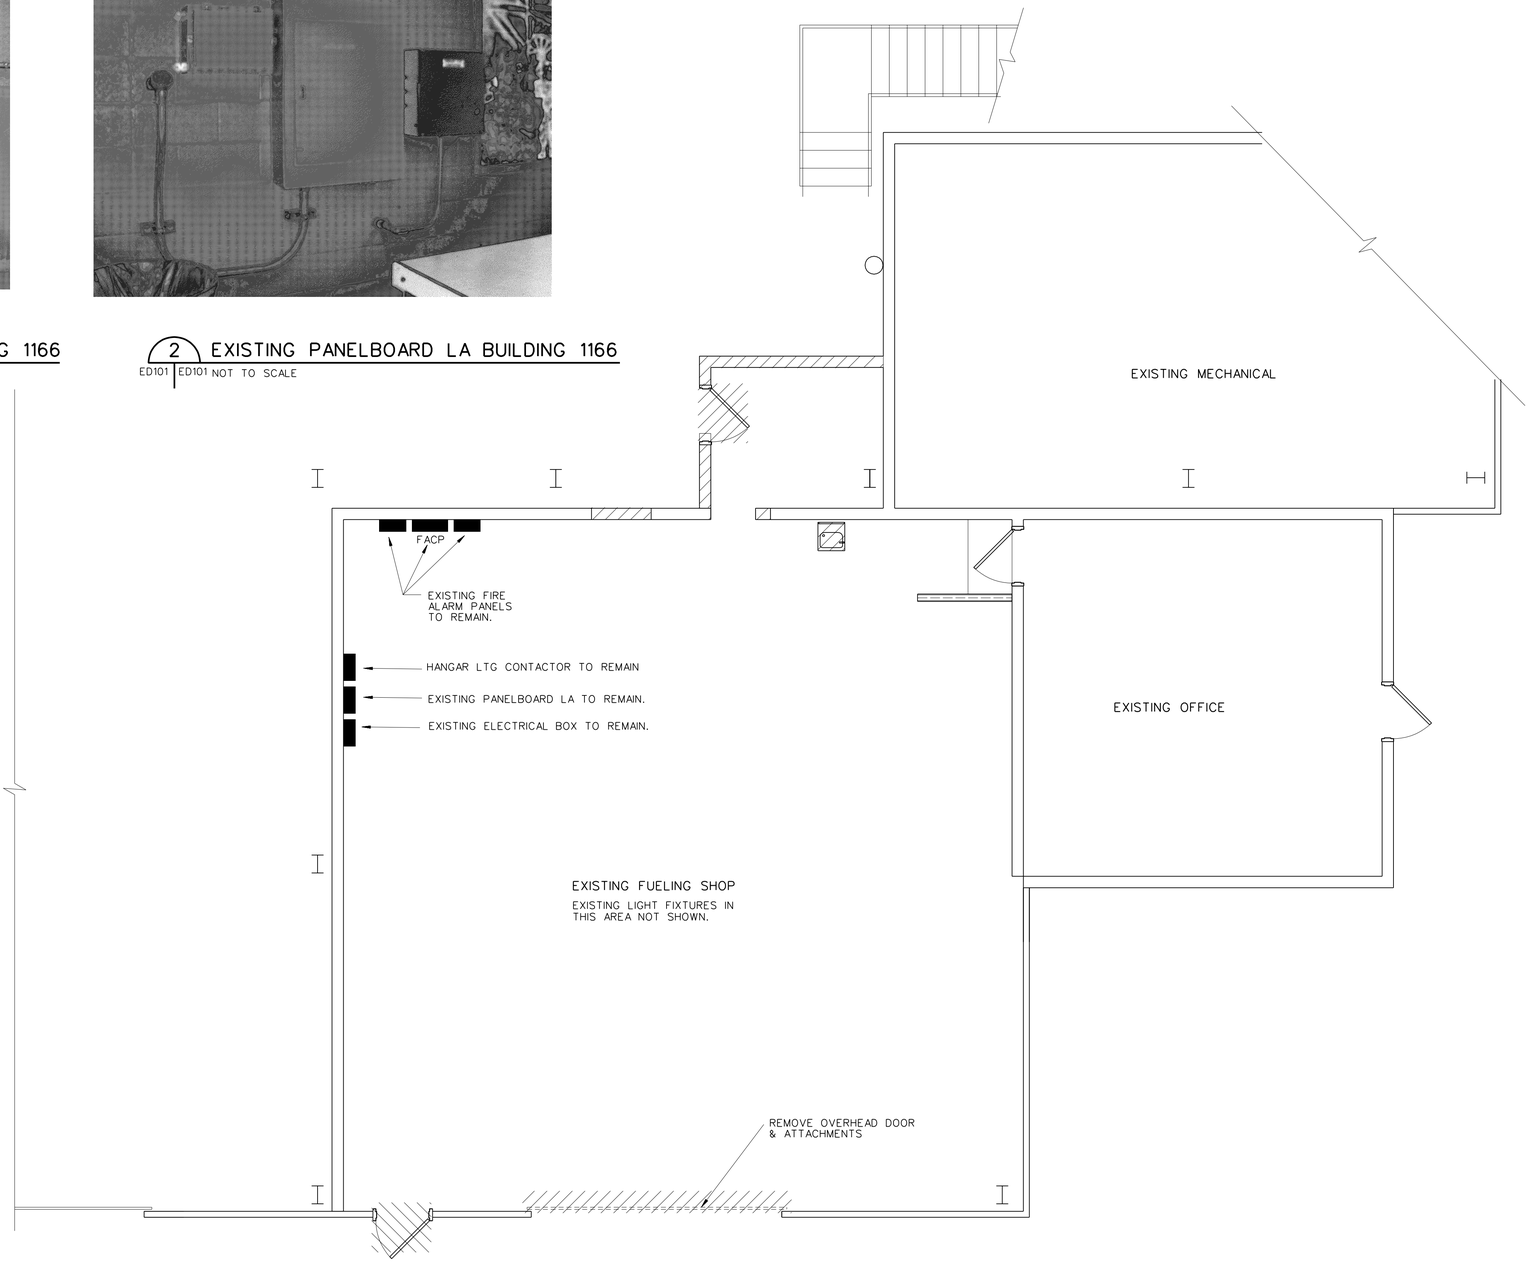


PARTIAL EXITING FLOOR PLAN - BUILDING 1166
SCALE: 1/4" = 1'-0"

US Army Corps of Engineers
Kansas City District

| Symbol | Description | Date | Appr. |
|---|---|---|---|
| | DRAWING REISSUED FOR CLARITY OF PHOTOS | | |

Designed by: | Dwn by: | Ckd by: | Reviewed by: | Submitted by: | Date: X | Rev. | Design file no. | Drawing code: | File name: M100_ED101.dgn | Plot date: 3-JULY-03 | Plot scale:

U.S. ARMY ENGINEER DISTRICT
CORPS OF ENGINEERS
KANSAS CITY, MISSOURI

CORROSION CONTROL FACILITIES, PHASE 1
DEMOLITION CORROSION CONTROL HANGERS (VOL.2)
PROJECT NUMBER PRQE045002P1
MCCONNELL AFB, KANSAS

ELECTRICAL DEMOLITION PLAN

Sheet reference number:
D_ED101