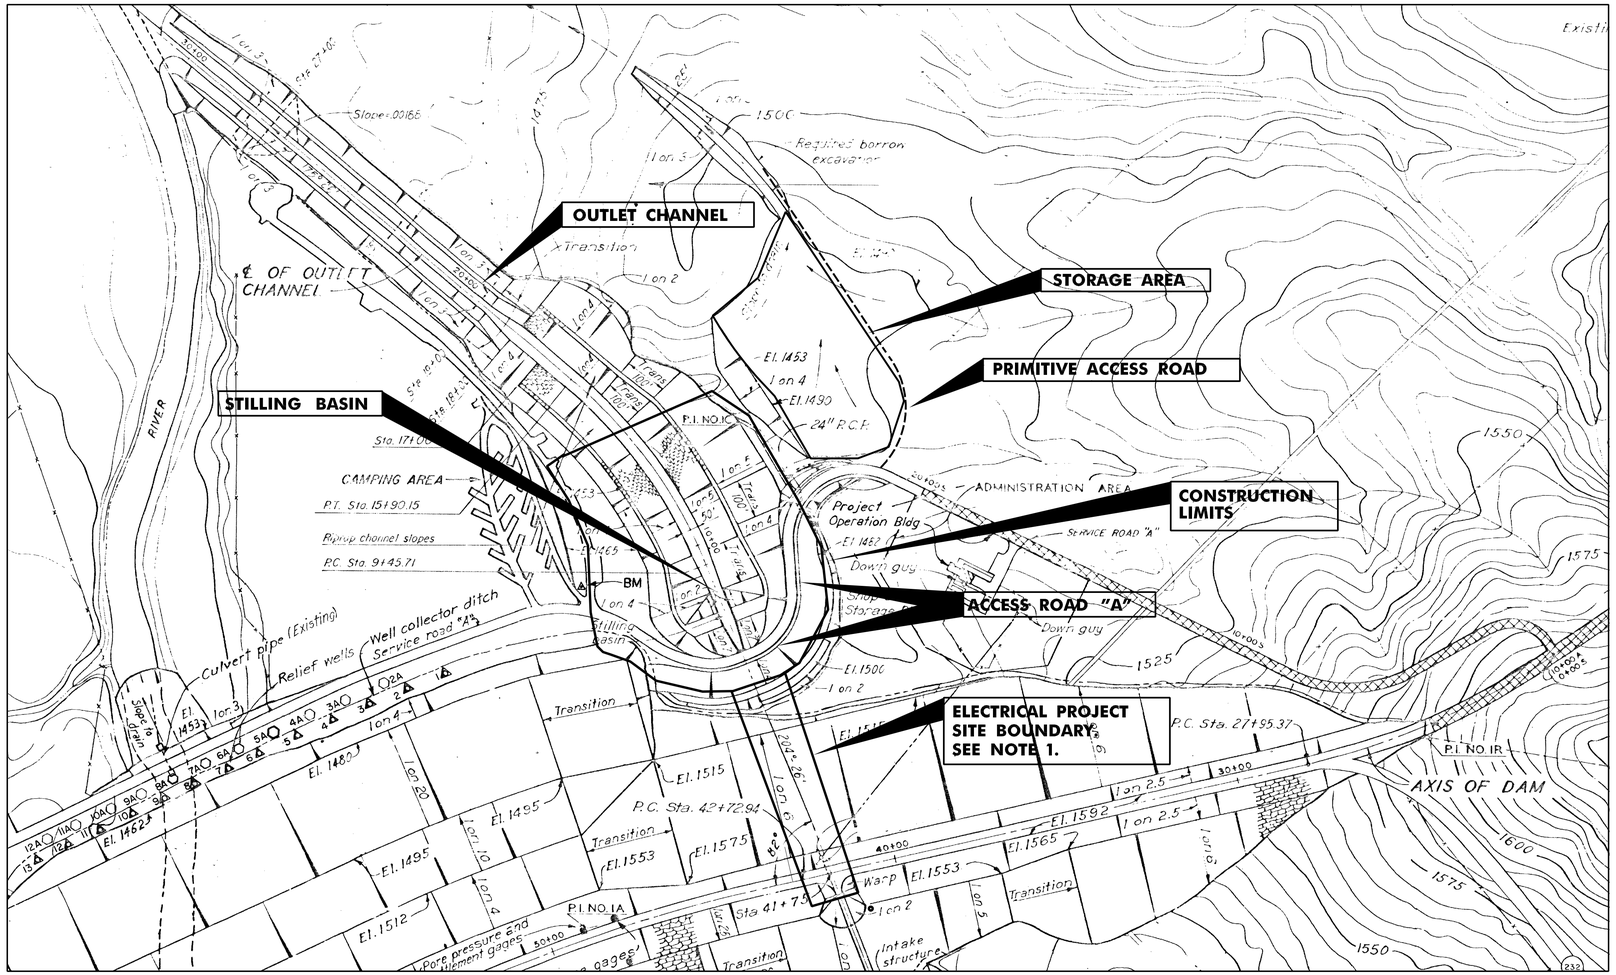

GENERAL SITE PLAN

200' 0 200' 400'

SCALE IN FEET

NOTE:

1. ELECTRICAL PROJECT SITE IS OPEN ONLY TO EQUIPMENT NECESSARY FOR ELECTRICAL WORK. NO EARTH MOVING OR EXCAVATING EQUIPMENT IS AUTHORIZED WITHIN THIS SITE OR ON THE EMBANKMENT.

US Army Corps of Engineers
Kansas City District

Symbol	Description	Date	Appr.

Designed by: H.T.Y.
Date: APRIL 2004
Rev.
Dwn by: H.T.Y.
Ckd by: R.S.K.
Design file no. E-1-1653
Reviewed by:
Drawing code:
Submitted by: D.L.M.
File name: WWC002.DGN
Plot date:
Plot scale: 200:1

U.S. ARMY ENGINEER DISTRICT
CORPS OF ENGINEERS
KANSAS CITY, MISSOURI

SALINE RIVER, KANSAS
WILSON LAKE
STILLING BASIN WALL REPAIR

GENERAL SITE PLAN

Sheet reference number:
C-2