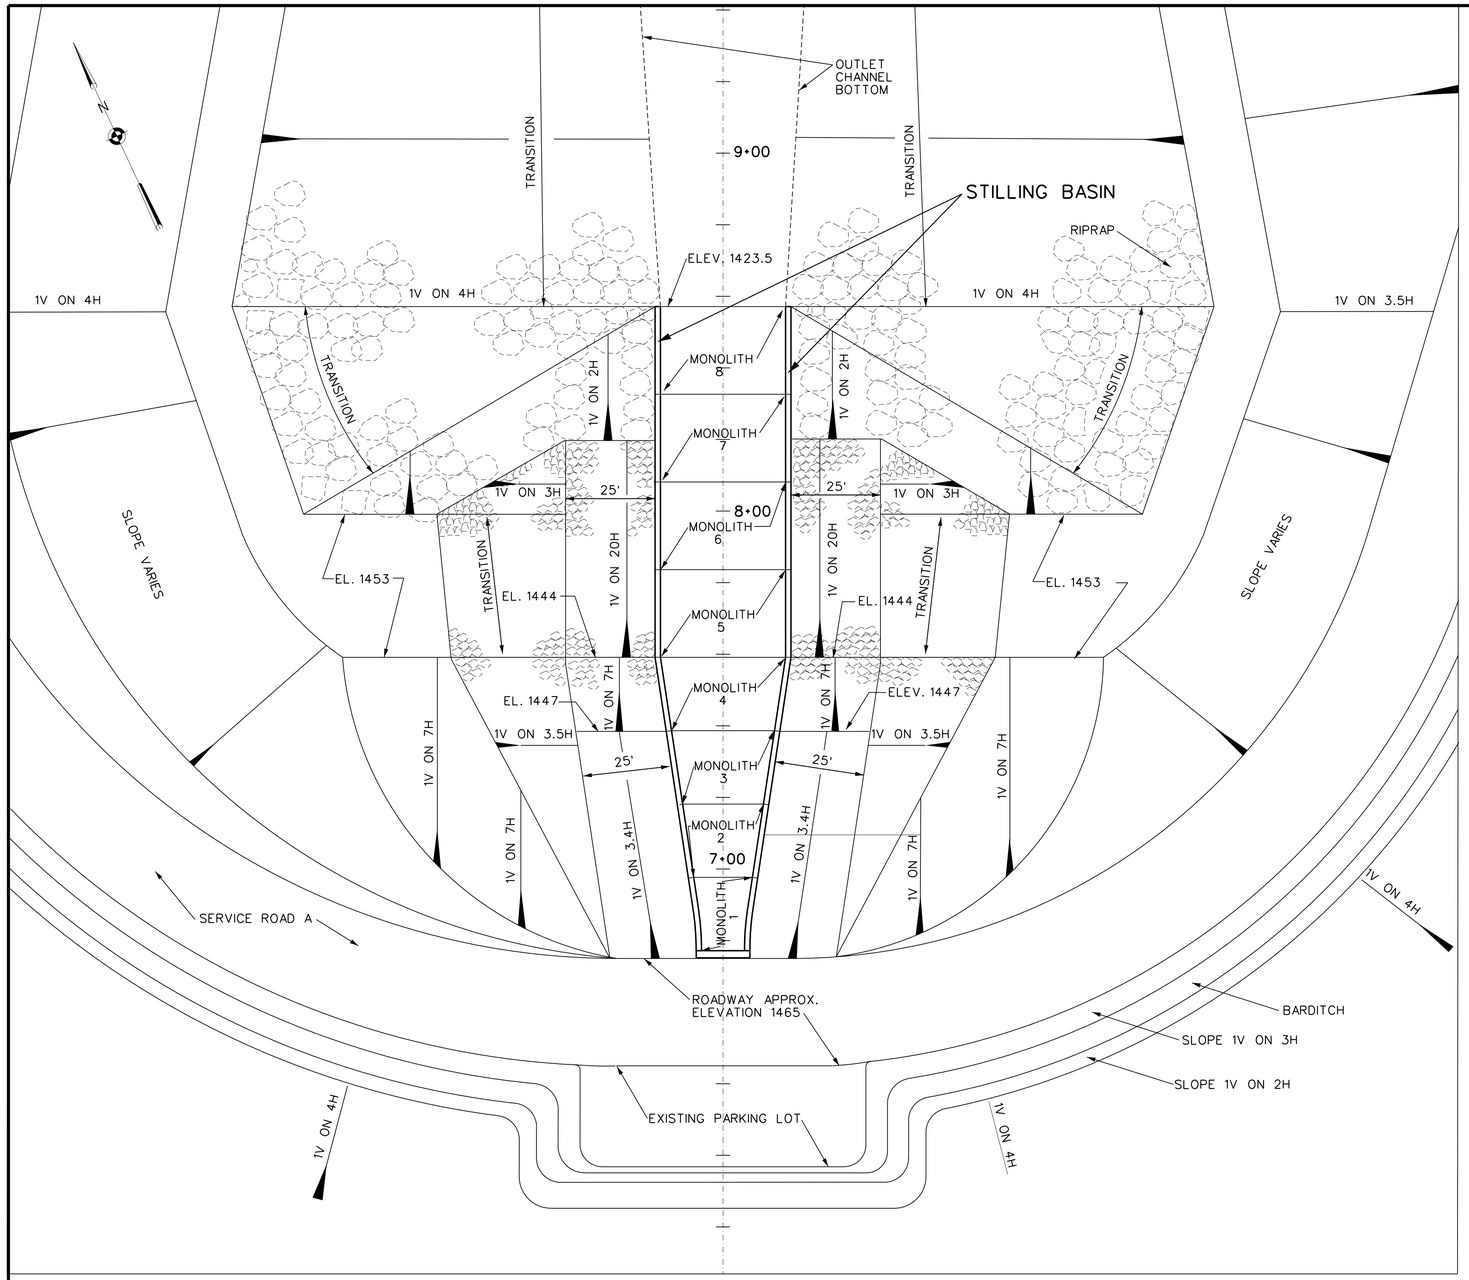

PLAN

20' 0 20' 40'

SCALE IN FEET

LEGEND

RIPRAP

9" ROCK OVERLAY

NOTES:

1. OPTION 3 - REMOVE PARKING LOT PAVEMENT, BASE COURSE, SUBBASE. GRADE TO PROVIDE DRAINAGE. REMOVE TWO TREES ADJACENT TO PAVEMENT SURFACE.

US Army Corps of Engineers
Kansas City District

Symbol	Description	Date	Appr.

Designed by: H.T.Y.
Dwn by: H.T.Y.
Ckd by: R.S.K.
Reviewed by:
Submitted by: D.L.M.
Date: APRIL 2004
Rev.
Design file no. E-1-1656
Drawing code:
File name: WWC005.DGN
Plot date:
Plot scale: 20:1

U.S. ARMY ENGINEER DISTRICT
CORPS OF ENGINEERS
KANSAS CITY, MISSOURI

SALINE RIVER, KANSAS
WILSON LAKE
STILLING BASIN WALL REPAIR

PLAN VIEW,
EXISTING CONDITIONS AND
FINAL GRADE, OPTION 3 AND 4

Sheet reference number:

C-5