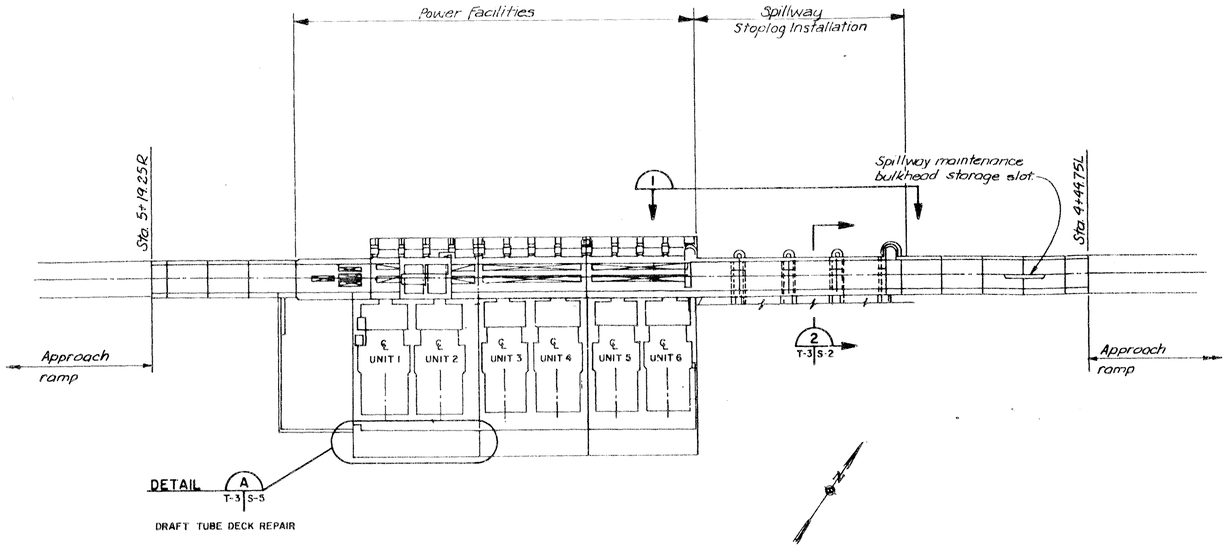

(A) PLAN-PROJECT AREA
NO SCALE

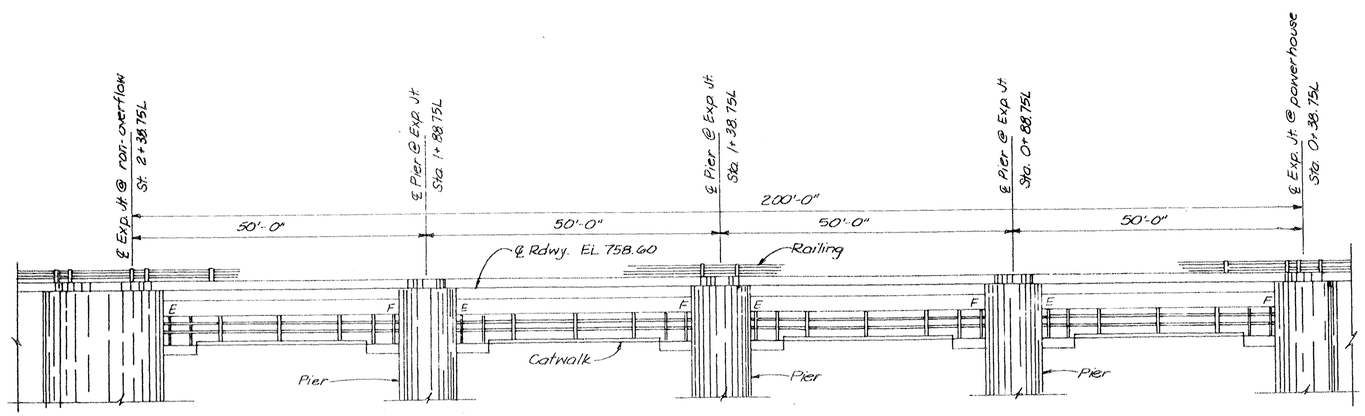

ELEVATION (1)
SCALE: 1" = 10'-0"

SPILLWAY BRIDGE
NOTE: SEE SHEET S-3 FOR CRANE POSITIONING

DRAWINGS IN THIS FOLIO HAVE BEEN REDUCED TO ONE HALF THE ORIGINAL SCALE

Symbol	Description	Date	Approved
(A)	Added section references and titles	3-28-91	

Revisions

Prepared by: U.S. ARMY ENGINEER DISTRICT, CORPS OF ENGINEERS, OMAHA, NEBRASKA

U.S. ARMY ENGINEER DISTRICT, CORPS OF ENGINEERS, KANSAS CITY, MISSOURI

Designed by:
Drawn by:
Checked by:
Submitted by:

OSAGE RIVER
HARRY S. TRUMAN DAM AND RESERVOIR

INSTALLATION OF SPILLWAY STOPLOGS

SPILLWAY BRIDGE PLAN ELEVATION AND SECTION

Scale: AS SHOWN
Sheet number: T-3
Plot Scale Ratio:
Date: OCTOBER 1990
Design File:
File No. 0-12-10873