VALUE ENGINEERING PAYS

NOTES:

1. SEE SPECIFICATION SECTION 01555 STOPLOG INSTALLATION.
2. DRAIN SHALL BE RE-CAPPED IN-KIND SEE DEMOLITION SHEET D-1. THE EXISTING WATERSTOP DRAIN SHALL BE INSPECTED PER THE REQUIREMENTS OF SPECIFICATION SECTION 03350 CHEMICAL GROUT INJECTION.
3. CONTRACTOR SHALL SUBMIT PROCEDURE FOR GROUTING THE MONOLITH JOINT. CONTRACTOR SHALL BE RESPONSIBLE FOR REMOVAL OF DEBRIS AS REQUIRED TO ACCESS THE MONOLITH JOINT FACE. THE EXPECTED DEBRIS INCLUDES LARGE TREES AND SEDIMENT. SEE SPECIFICATION SECTION 03350 CHEMICAL GROUT INJECTION FOR FURTHER REQUIREMENTS. CROSS HATCHED AREA BETWEEN THE UPSTREAM WATERSTOP AND FACE OF MONOLITHS REPRESENTS AREA OF JOINT TO RECIEVE CHEMICAL GROUT.
4. DRILL HOLES SHALL BE 6" CLEAR OF THE UPSTREAM WATERSTOP TO PREVENT DAMAGE TO THE WATERSTOP.
5. SEE REFERENCE SHEETS FOR INFORMATION NOT SHOWN.
6. NOTE THE FOLLOWING:

- CROSS HATCHED AREA
- AREA TO RECIEVE CHEMICAL GROUT

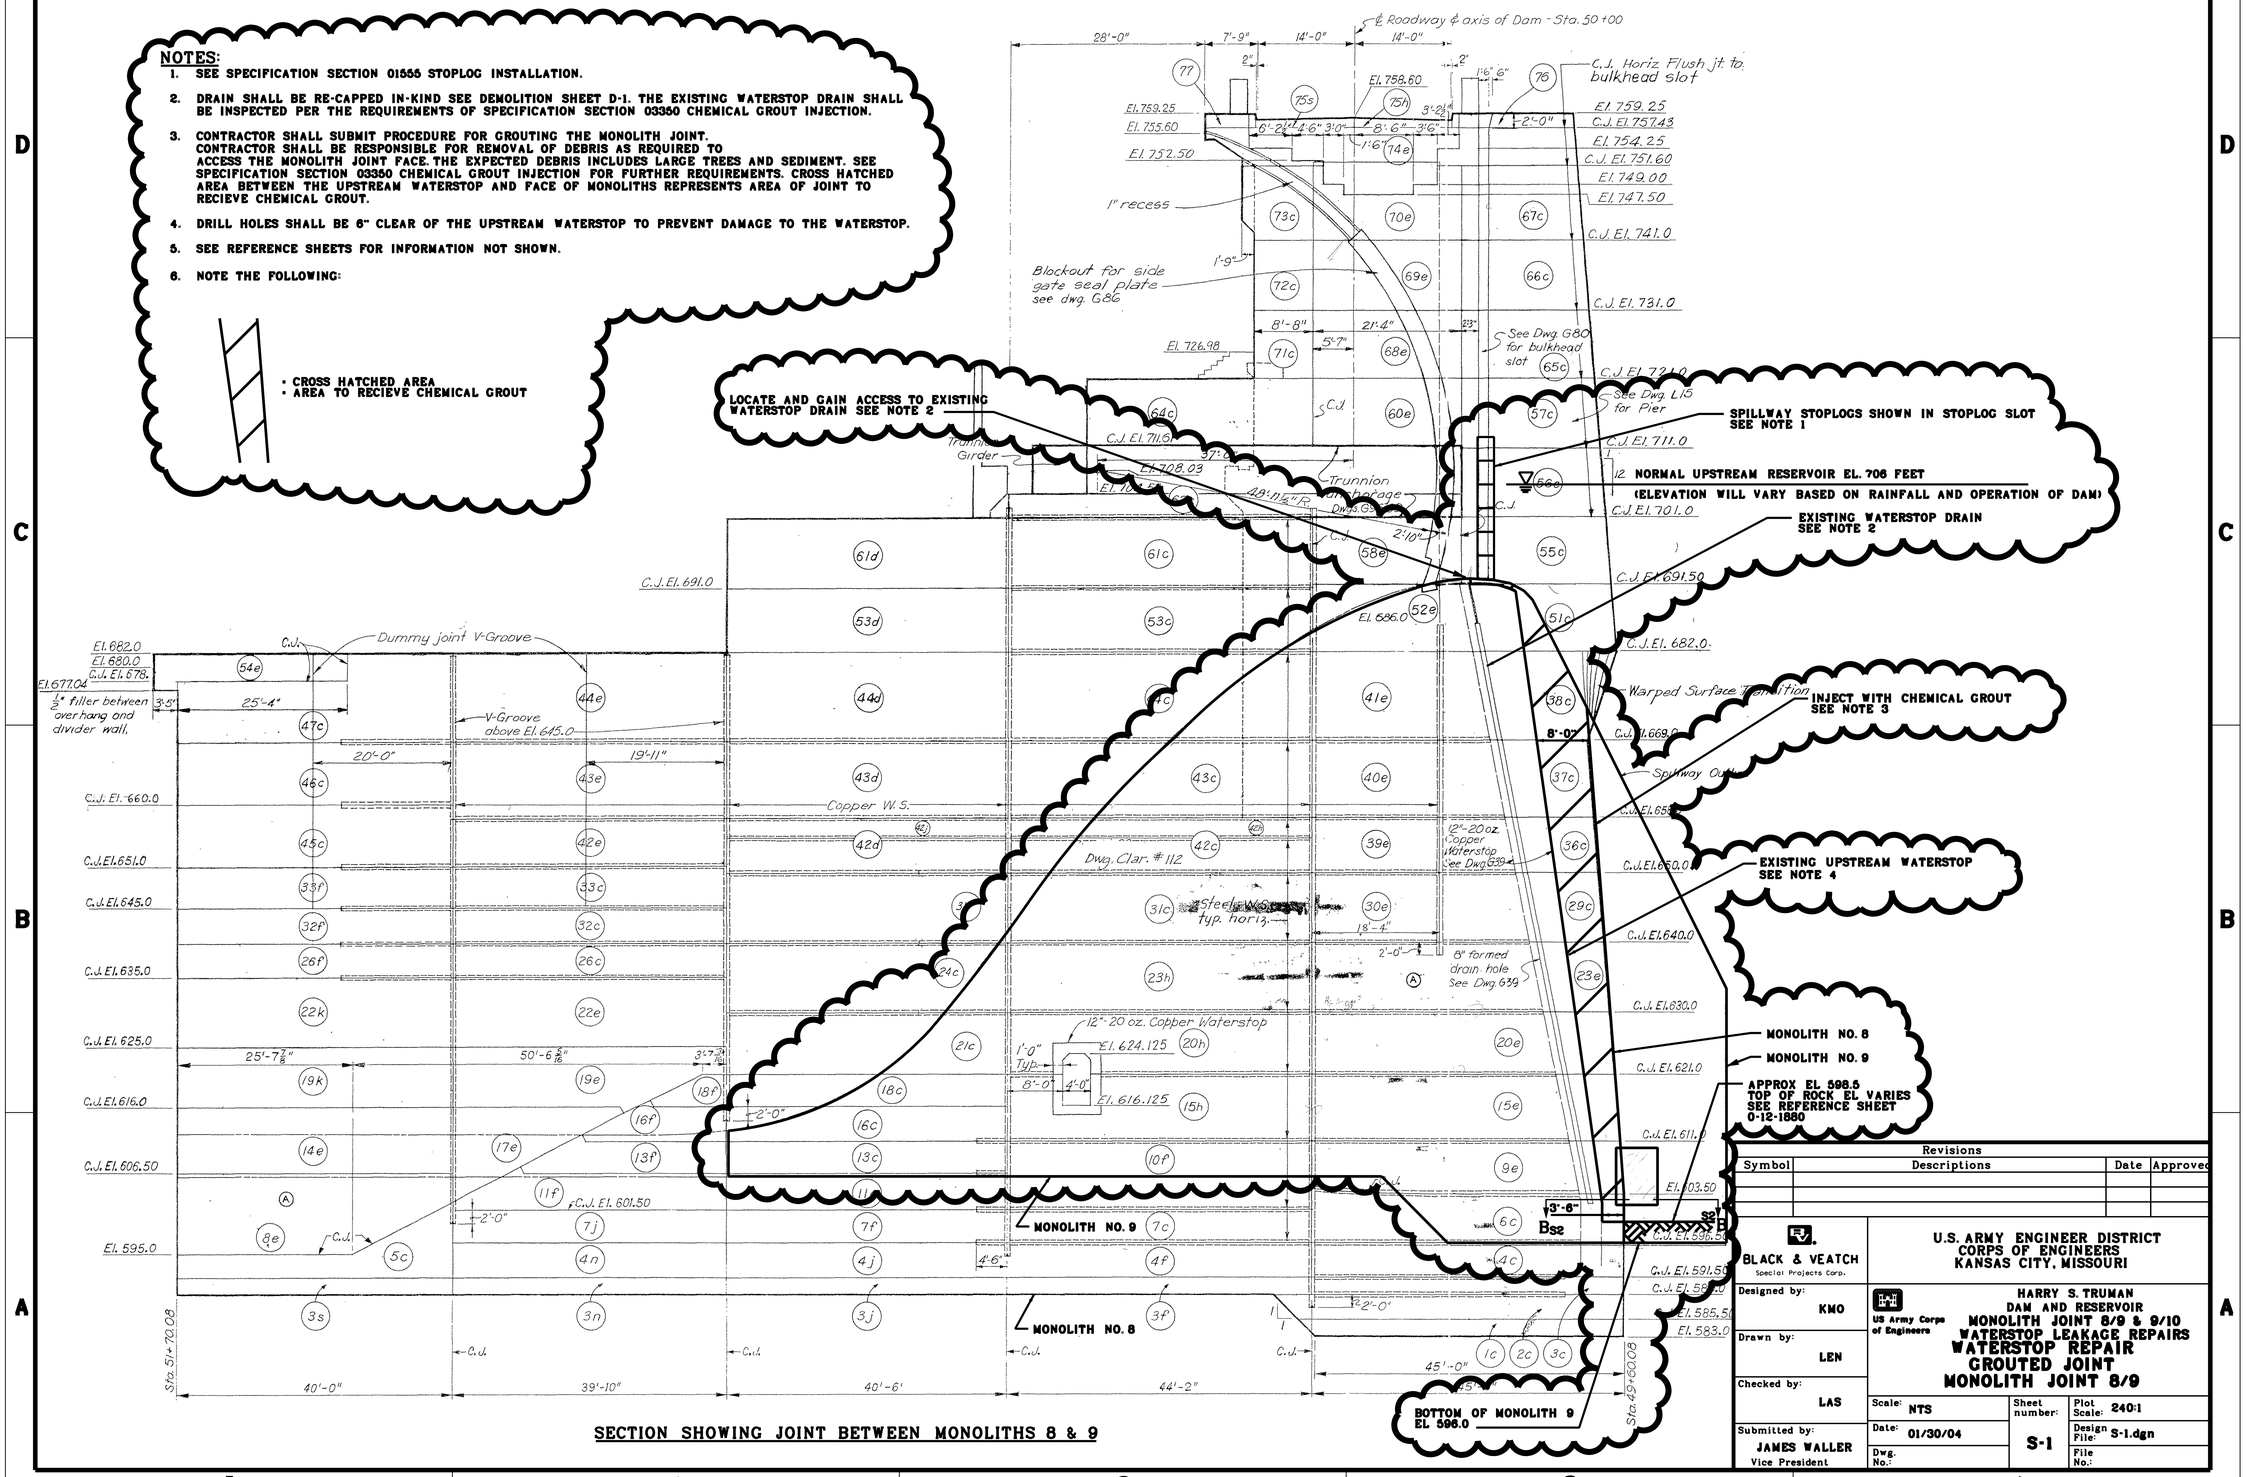

SECTION SHOWING JOINT BETWEEN MONOLITHS 8 & 9

Revisions			
Symbol	Descriptions	Date	Approved

BLACK & VEATCH
Special Projects Corp.

U.S. ARMY ENGINEER DISTRICT
CORPS OF ENGINEERS
KANSAS CITY, MISSOURI

US Army Corps of Engineers

HARRY S. TRUMAN
DAM AND RESERVOIR
MONOLITH JOINT 8/9 & 9/10
WATERSTOP LEAKAGE REPAIRS
WATERSTOP REPAIR
GROUTED JOINT
MONOLITH JOINT 8/9

Designed by: KMO	Scale: NTS	Sheet number: S-1	Plot Scale: 240:1
Drawn by: LEN	Date: 01/30/04		Design File: S-1.dgn
Checked by: LAS	Dwg. No.:		File No.:
Submitted by: JAMES WALLER, Vice President			