NOTE: ALL DRAWINGS ARE DRAWN TO SCALE: 1/4" = 1'-0"

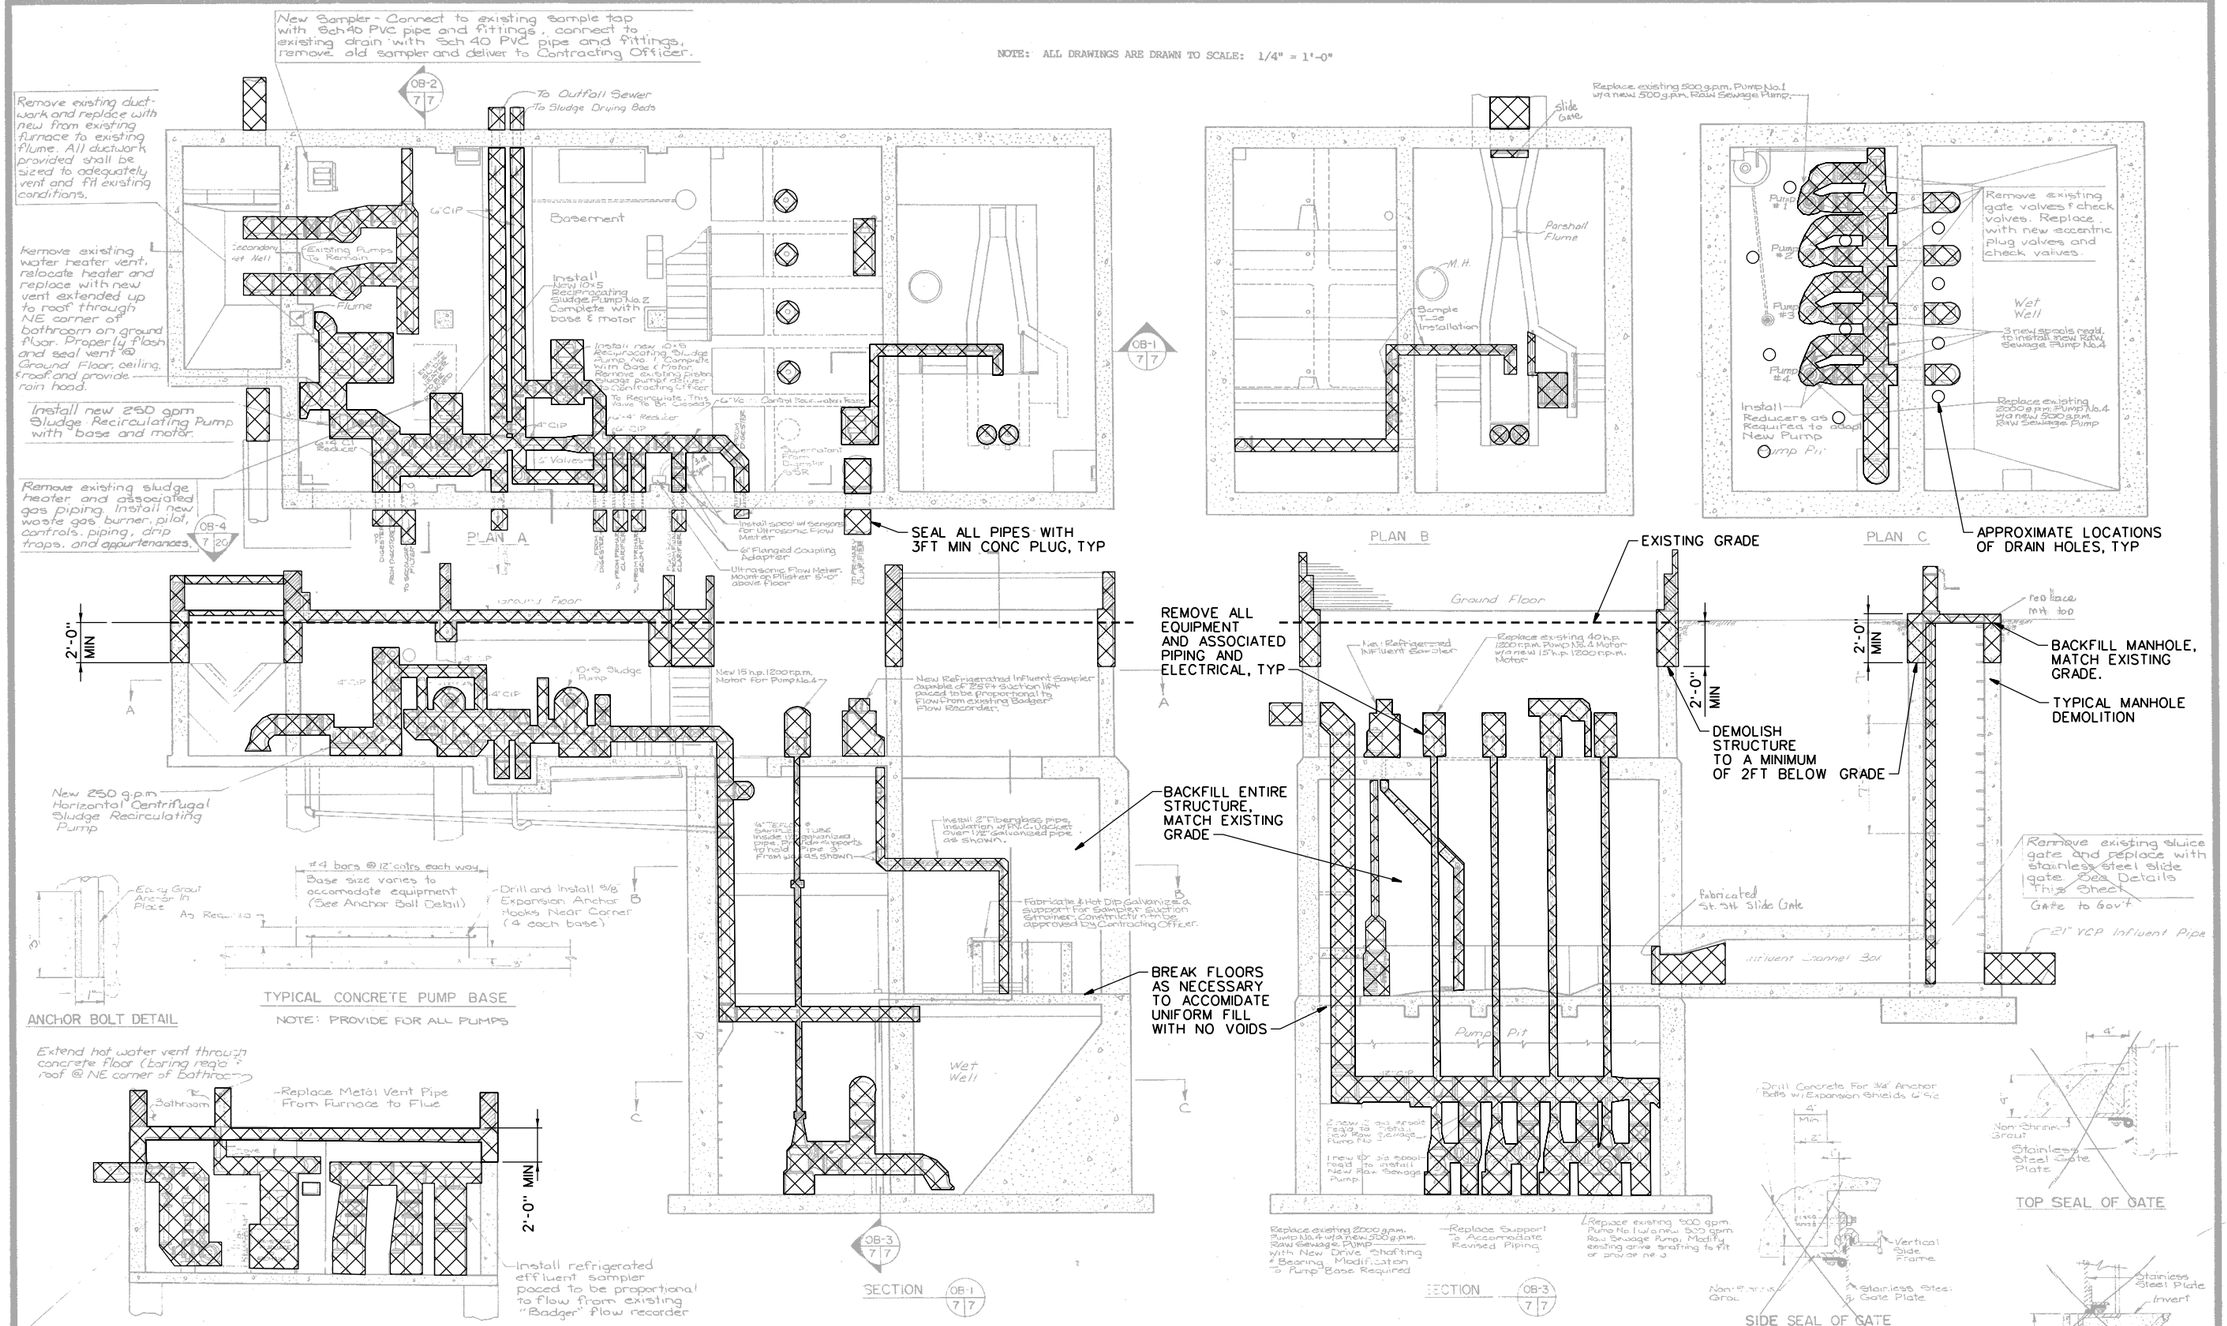

NOTE:
1. REPLACE EXISTING GATE VALVES, 4" AND LARGER, WITH ECCENTRIC PLUG VALVES WITH RIGHT ANGLE HANDWHEEL OPERATORS.
2. ▨ INDICATES ITEMS TO BE INSTALLED NEW AS PART OF THIS PROJECT.
3. CONTRACTOR SHALL SUBMIT COMPLETE DETAILS AND SHOP DRAWINGS OF PIPING SYSTEMS, INCLUDING DIMENSIONS, SIZES AND FITTING DESIGNATION. PIPING SYSTEMS SHALL CONFORM TO EXISTING PIPE SIZES AND DIMENSIONS AND PUMPS TO BE PROVIDED. SUBMIT FOR APPROVAL TO CONTRACTING OFFICER BEFORE ORDERING PARTS.

DEMOLITION NOTES:
1. ALL EXISTING VALVES AND PUMPS REMOVED FROM INSIDE THE OPERATION BUILDING SHALL BE REVIEWED BY D.E.H. PERSONNEL AND SHALL BE HAULED AND UNLOADED BY THE CONTRACTOR AS DIRECTED BY THE CONTRACTING OFFICER.
2. ALL OTHER EXISTING ITEMS REMOVED FROM INSIDE THE OPERATION BUILDING SHALL BE DISPOSED OF IN ACCORDANCE WITH SECTION: 02050 OF THE SPECIFICATIONS.

designed D. BOLICK	drawn C. MORRELL	checked D. NOVAK	prepared PROJECT OFFICER	submitted CHIEF DESIGN BRANCH	approved FACILITY ENGINEER	using agency

rev.	description	by	appvd	date

DIRECTORATE OF ENGINEERING AND HOUSING

FORT RILEY, KANSAS

OPERATION BUILDING

WASTE WATER TREATMENT PLANT IMPROVEMENTS

PR F5-00217-4P | Sht 7 of 26 | Day 16 Mo. 09 Yr. 89

US Army Corps of Engineers
Kansas City District

H. DOUGLAS YEARSLEY LICENSED 12525 KANSAS PROFESSIONAL ENGINEER

VERIFY SCALES — BAR IS ONE INCH ON ORIGINAL DRAWING. 0 1" IF NOT ONE INCH ON THIS SHEET, ADJUST SCALES ACCORDINGLY.

Mark	Description	Date	Appr.	Mark	Description	Date	Appr.

Designed by: D.ROBILLARD | Date: JUNE 2002 | Rev.
Dwn by: R. MARKEN | Ckd by: S. GILCHRIST | Design file no. | Drawing code:
Reviewed by: BDYEARSLEY | Submitted by: S. GILCHRIST | File name: H-52-00-10.dn | Plot date: 15-JUL-2002 | Plot Time: 08:17:13

US Army Corps of Engineers
Kansas City District

CH2MHILL
DENVER, COLORADO

ADVANCED WASTEWATER TREATMENT PLANT AND COLLECTION SYSTEM PUMP STATIONS AND FORCE MAIN
FORT RILEY, KANSAS
PN 45230
OPTIONAL DEMOLITION
TYPICAL DEMOLITION
BUILDING AND MANHOLES

Sheet reference number: 52-X-7
Sheet 366 of 374