General Information			
Symbol	Description	Symbol	Description
—S—	Storm		Tree, conifer, deciduous
—G—	Gas		Water Valve
—W—	Water		Fire Hydrant
—OE—	Overhead Electric		Power Pole & CATV
	Buried Drainage Feature		Aluminum Light Pole
	Ditch Center Line		Guy Wire
	Electrical Manhole or Vault		Gas Meter
	Storm Manhole or Curb Inlet		Right of Way Marker
	Drop Inlet or Clean Out		Geology Soil Boring
	Gas Valve		

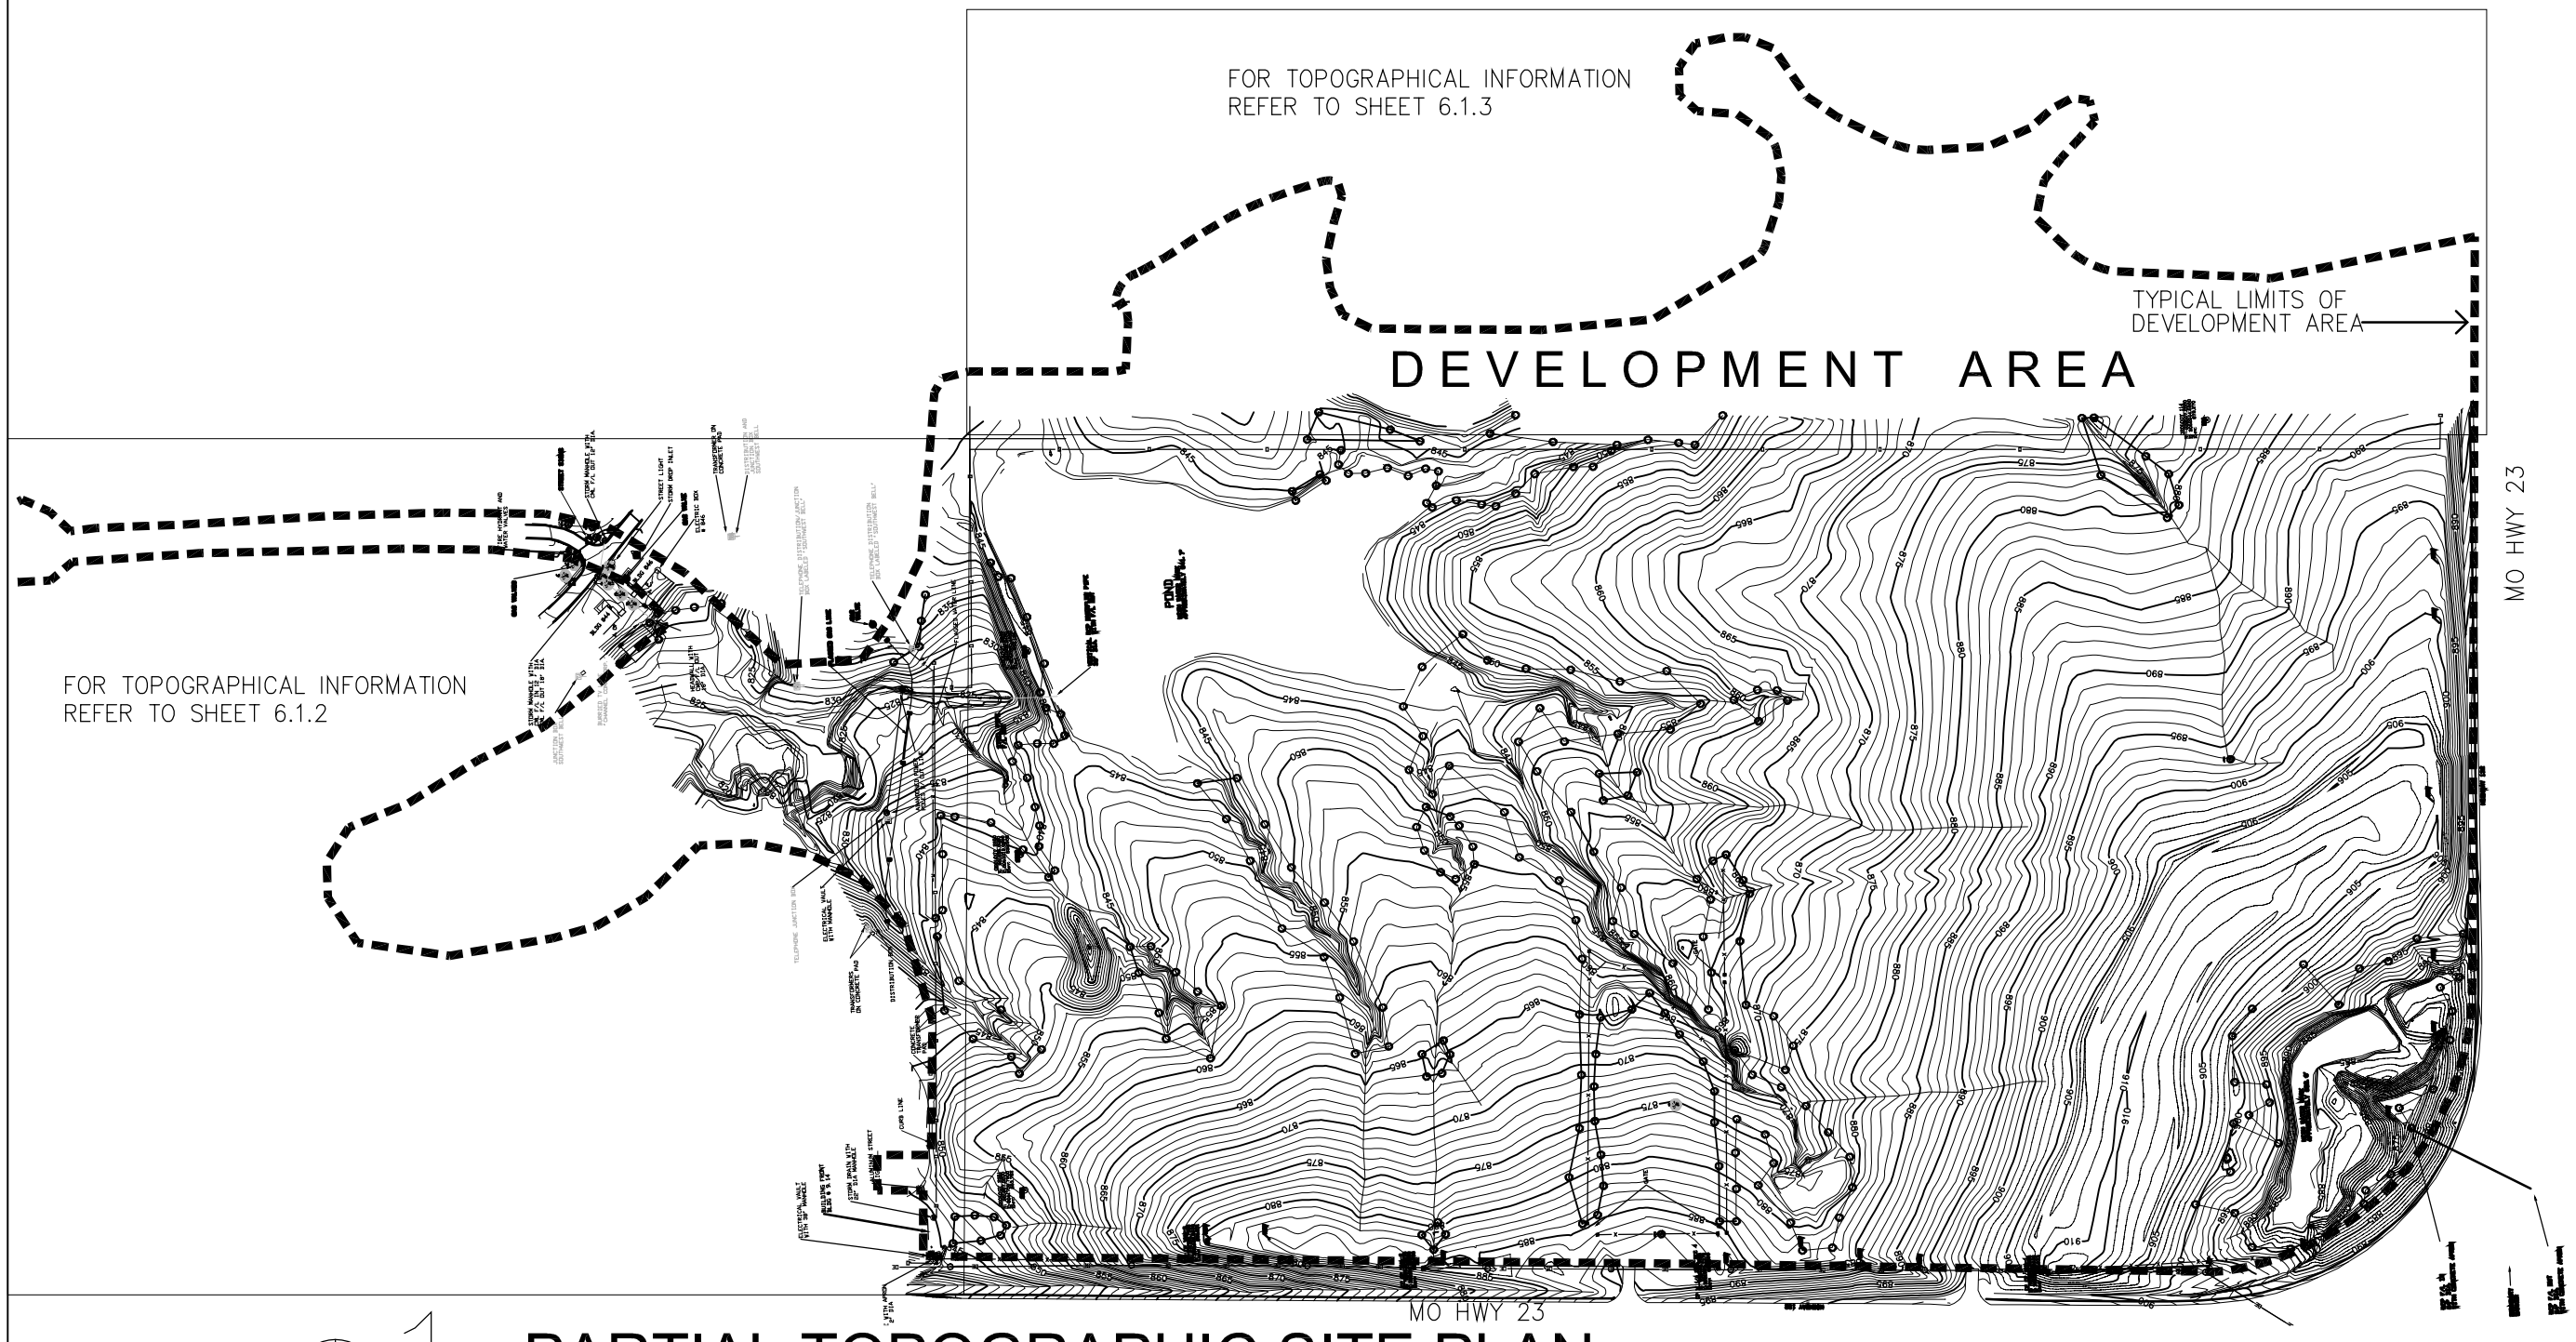

PARTIAL TOPOGRAPHIC SITE PLAN

1"=300'

0 75' 150' 300'

SCALE: 1" = 300'

NOTE: ALL SURVEY INFORMATION ON THIS SHEET PROVIDED BY THE COE KANSAS CITY DISTRICT.

US Army Corps of Engineers
Kansas City District

Symbol	Description	Date	App'd

Designed by:
Drawn by: DC
Checked by: DC
Reviewed by: AS
Submitted by:
Date: JUNE 2003
Design file no.
Drawing code:
File name:
Plot date:
Plot scale:
Rev:

U.S. ARMY ENGINEER DISTRICT
CORPS OF ENGINEERS
KANSAS CITY, MISSOURI

WHITEMAN FAMILY HOUSING FY03 RFP
WHITEMAN AIR FORCE BASE

PARTIAL TOPOGRAPHIC SITE PLAN

Sheet reference number:
6.1.1
SHEET 4 OF 12

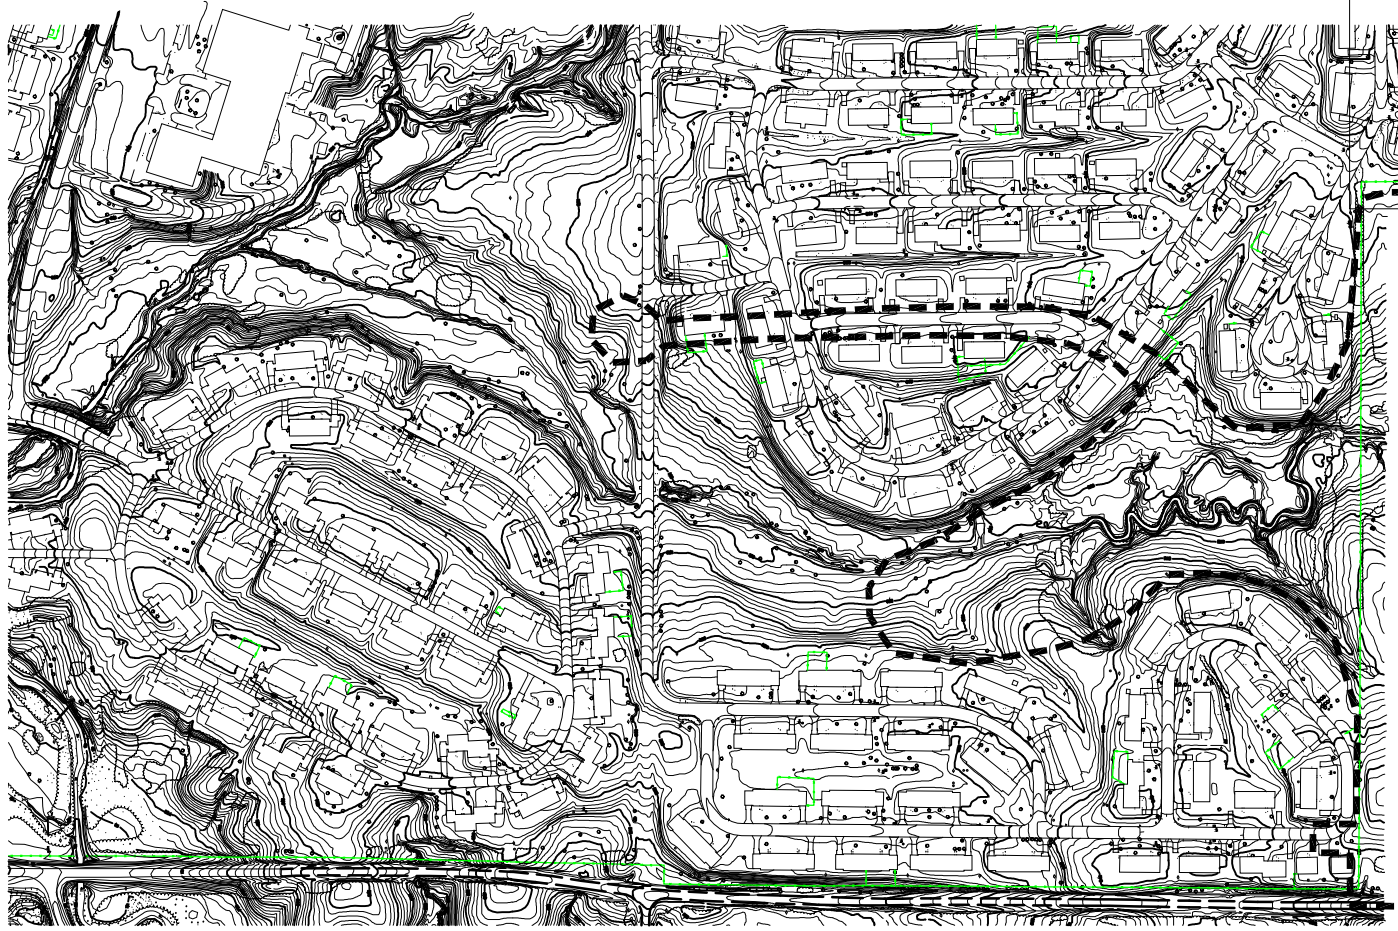

FOR TOPOGRAPHICAL INFORMATION
REFER TO SHEET 6.1.3

MO HWY 23

DEVELOPMENT AREA

FOR TOPOGRAPHICAL INFORMATION
REFER TO SHEET 6.1.1

TYPICAL LIMITS OF
DEVELOPMENT AREA

MO HWY 23

N

1 PARTIAL TOPOGRAPHIC SITE PLAN

1"=400'

0 75' 150' 300'

SCALE: 1" = 300'

NOTE: ALL SURVEY INFORMATION ON THIS SHEET PROVIDED BY WHITEMAN AFB.

US Army Corps of Engineers
Kansas City District

Symbol	Description	Date	App'd

Designed by:
Drawn by: DC
Checked by: DC
Reviewed by: JS
Submitted by:

Date: JUNE 2003
Design file no.
Drawing code:
File name:
Plot date:
Plot scale:
Rev:

U.S. ARMY ENGINEER DISTRICT
CORPS OF ENGINEERS
KANSAS CITY, MISSOURI

WHITEMAN FAMILY HOUSING FY03 RFP
WHITEMAN AIR FORCE BASE

PARTIAL TOPOGRAPHIC SITE PLAN

Sheet reference number:
6.1.2
SHEET 5 OF 12

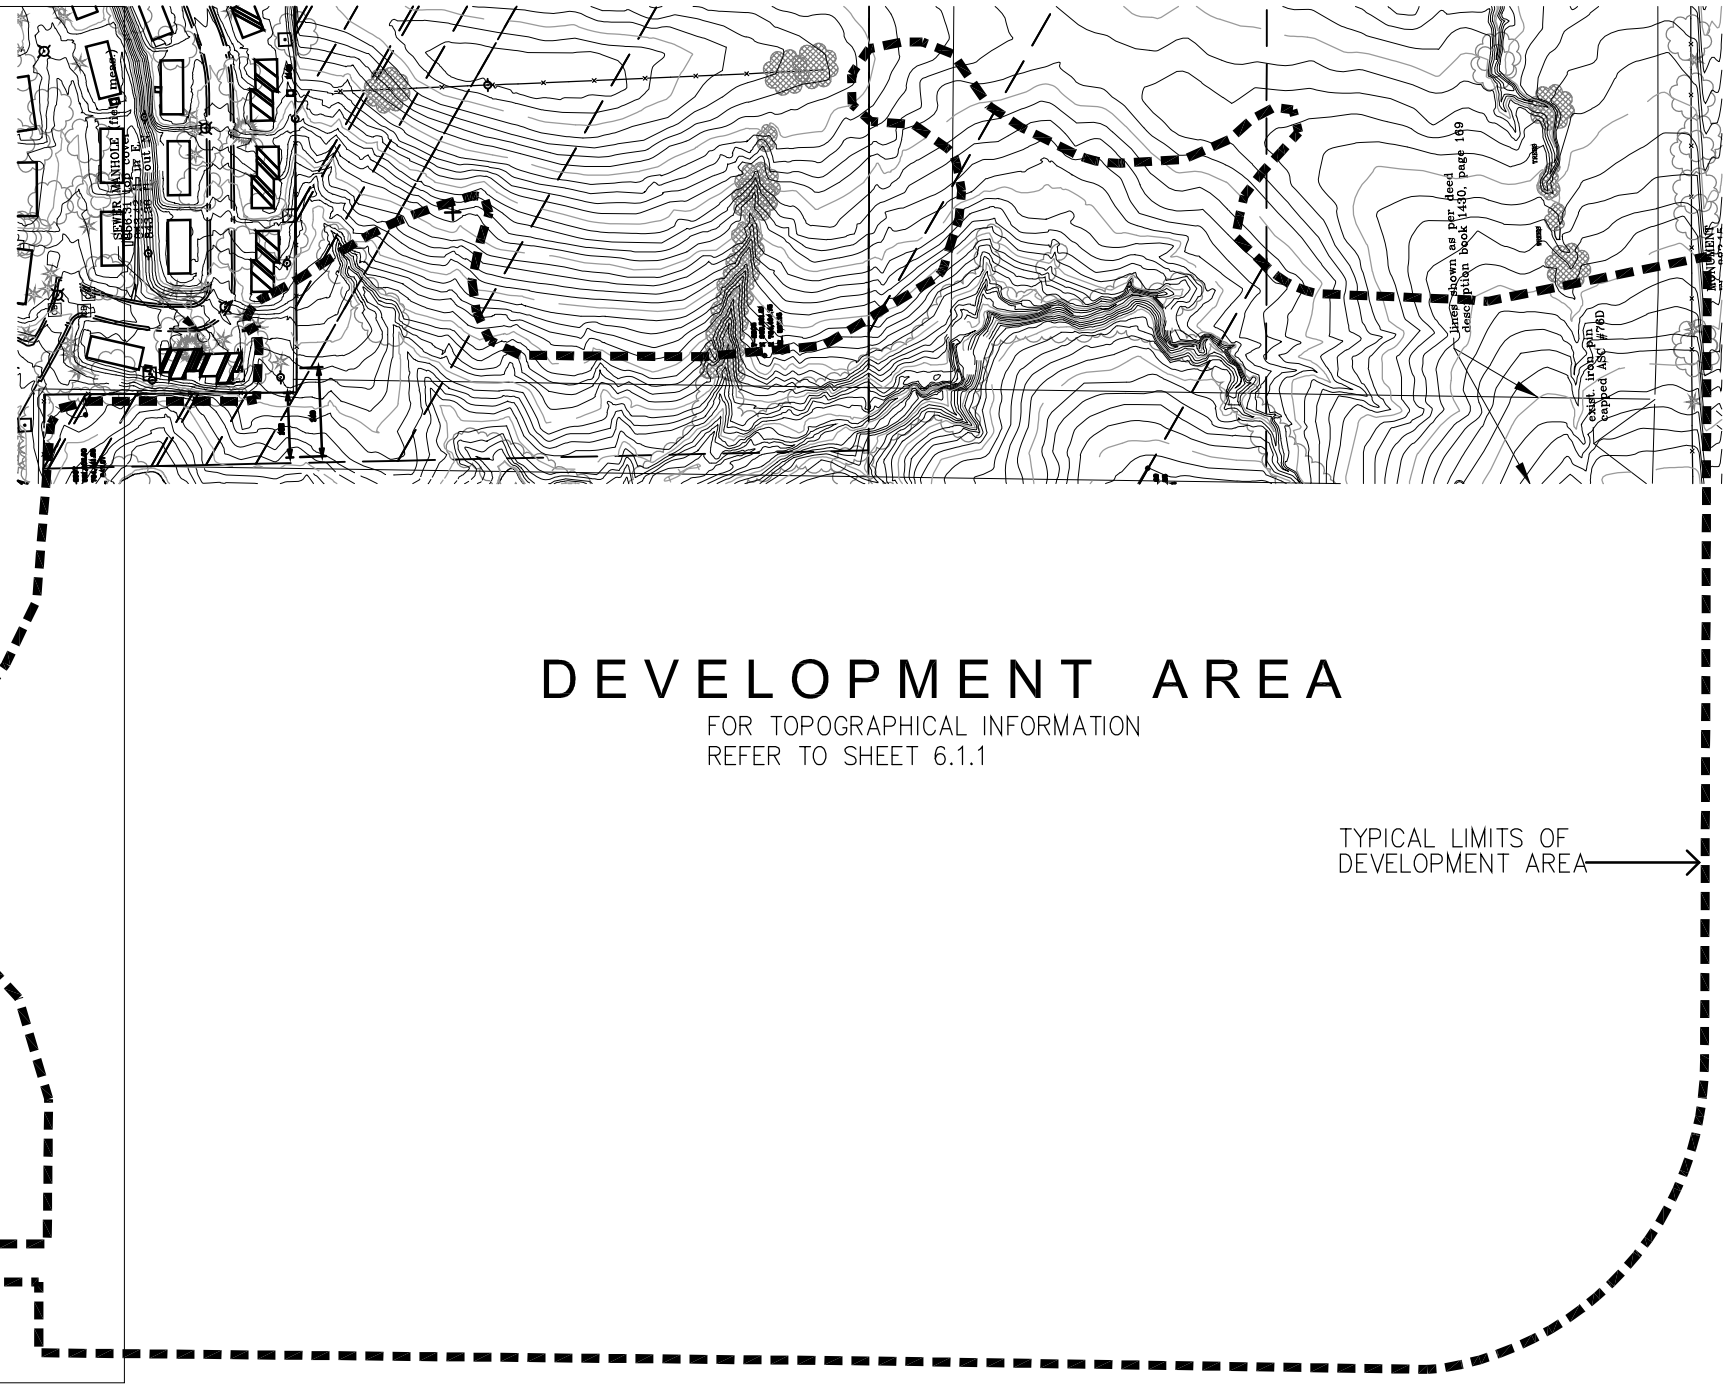

PARTIAL TOPOGRAPHIC SITE PLAN

1"=300'

SCALE: 1" = 300'

NOTE: ALL SURVEY INFORMATION ON THIS SHEET PROVIDED BY WHITEMAN AFB.

US Army Corps of Engineers
Kansas City District

Symbol	Description	Date	Appr.

Date: JUNE 2003
Rev:
Design file no.
Drawing code:
File name:
Plot date:
Plot scale:

Designed by:
Drwn by: DC
Ckd by: DC
Reviewed by: JS
Submitted by:

U.S. ARMY ENGINEER DISTRICT
CORPS OF ENGINEERS
KANSAS CITY, MISSOURI

WHITEMAN FAMILY HOUSING FY03 RFP
WHITEMAN AIR FORCE BASE

PARTIAL TOPOGRAPHIC SITE PLAN

Sheet reference number:
6.1.3
SHEET 6 OF 12

- UTILITY INFORMATION PROVIDED ON THIS DRAWING IS INTENDED TO SHOW EXISTING CONDITIONS IN SCHEMATIC FORM.

US Army Corps of Engineers
Kansas City District

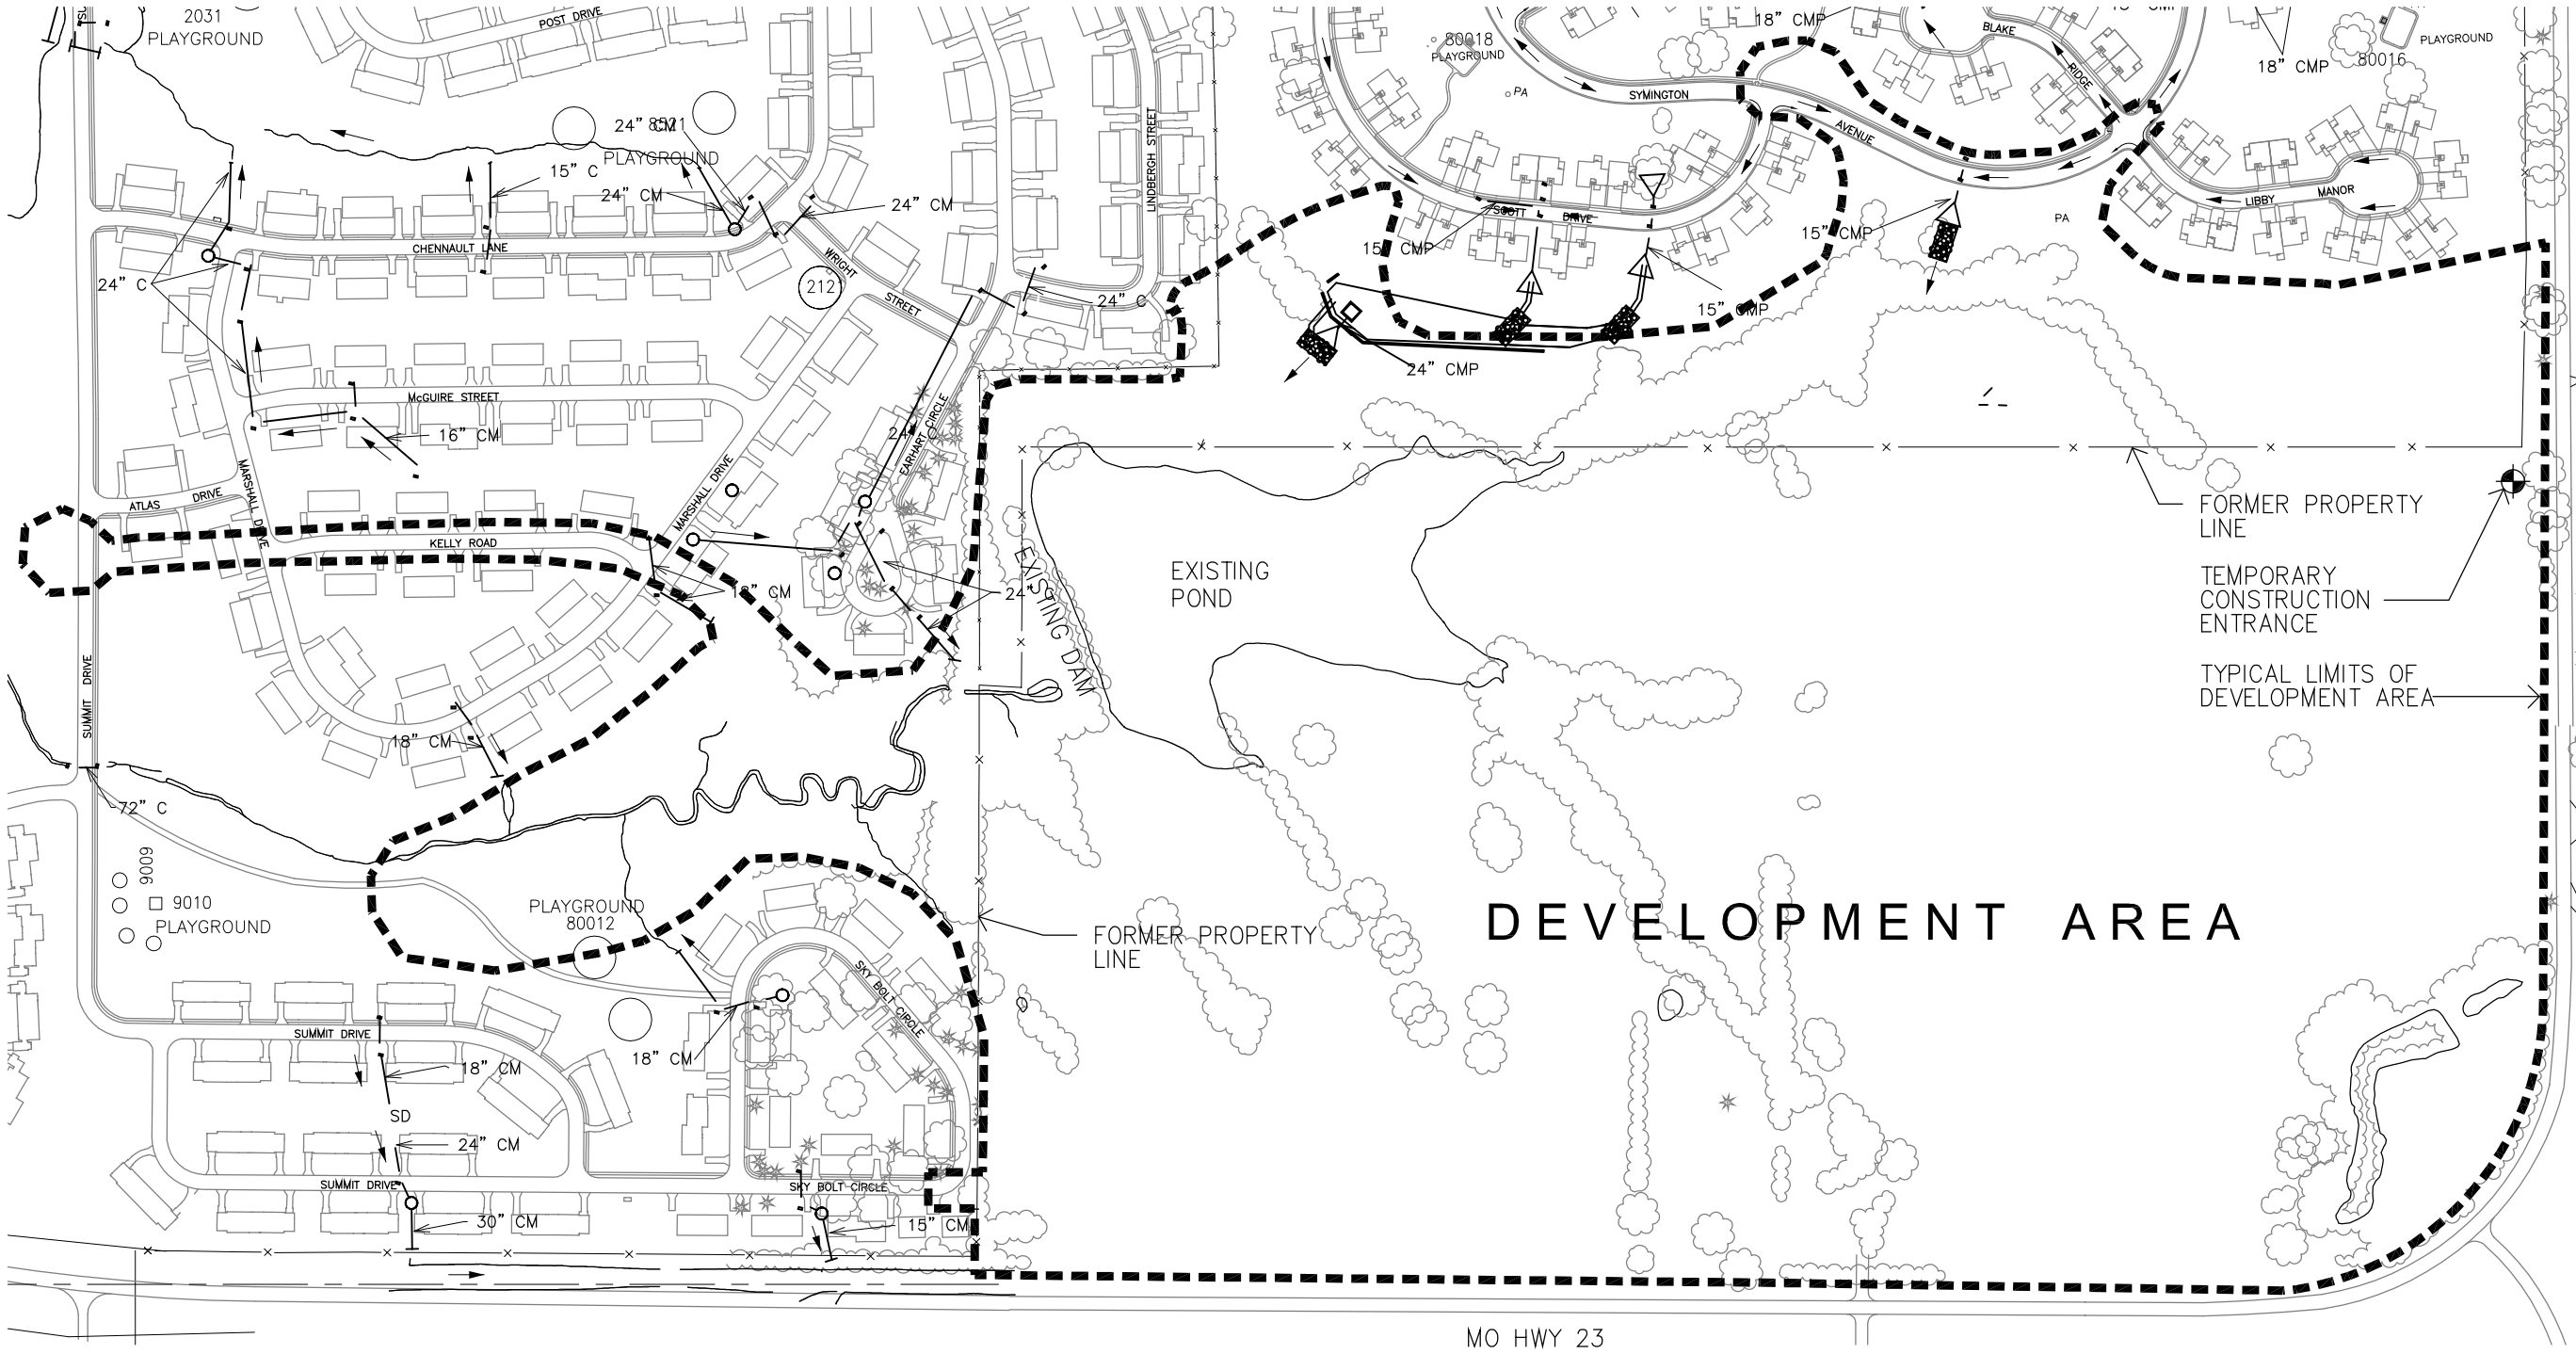

PARTIAL EXISTING STORM WATER SEWER PLAN

1"=300'

SCALE: 1" = 300'

Designed by:	Drawn by:	Checked by:	Reviewed by:	Submitted by:
	DC	DC	JS	

Date: JUNE 2003
Design file no.
Drawing code:
File name:
Plot date:
Plot scale:

U.S. ARMY ENGINEER DISTRICT
CORPS OF ENGINEERS
KANSAS CITY, MISSOURI

WHITEMAN FAMILY HOUSING FY03 RFP
WHITEMAN AIR FORCE BASE

PARTIAL EXISTING STORM WATER SEWER

Sheet reference number: 6.2
SHEET 7 OF 12

General Information			
Symbol	Description	Symbol	Description
SIZE 8" MATERIAL CI	WATER MAIN PIPE		NON-LOCATABLE PRESSURE REDUCING VALVE PIT (PRV)
	VALVE		AIR RELEASE VALVE
	POST INDICATOR VALVE	CONSTRUCTION MATERIAL AC = ASBESTOS CEMENT CI = CAST IRON CP = COPPER GS = GALVANIZED STEEL PVC = POLYVINYLCHLORIDE NOTE ALL FIRE HYDRANTS CONNECT TO A MAIN WITH A SIX INCH SERVICE LINE AND VALVE.		
	AIR VENT MANHOLE		
	FIRE HYDRANT		
	BOOSTER PUMP		
	ELEVATED WATER TANK		
M	MAIN LINE METERING STATION		
W	WATER WELL		

SOME SYMBOLS MAY NOT BE USED ON THIS SHEET.

- UTILITY INFORMATION PROVIDED ON THIS DRAWING IS INTENDED TO SHOW EXISTING CONDITIONS IN SCHEMATIC FORM.
- CONNECTION POINTS ON THIS PLAN ARE INFORMATIONAL ONLY AND NOT INTENDED TO LIMIT THE CREATIVITY OF THE OFFEROR.

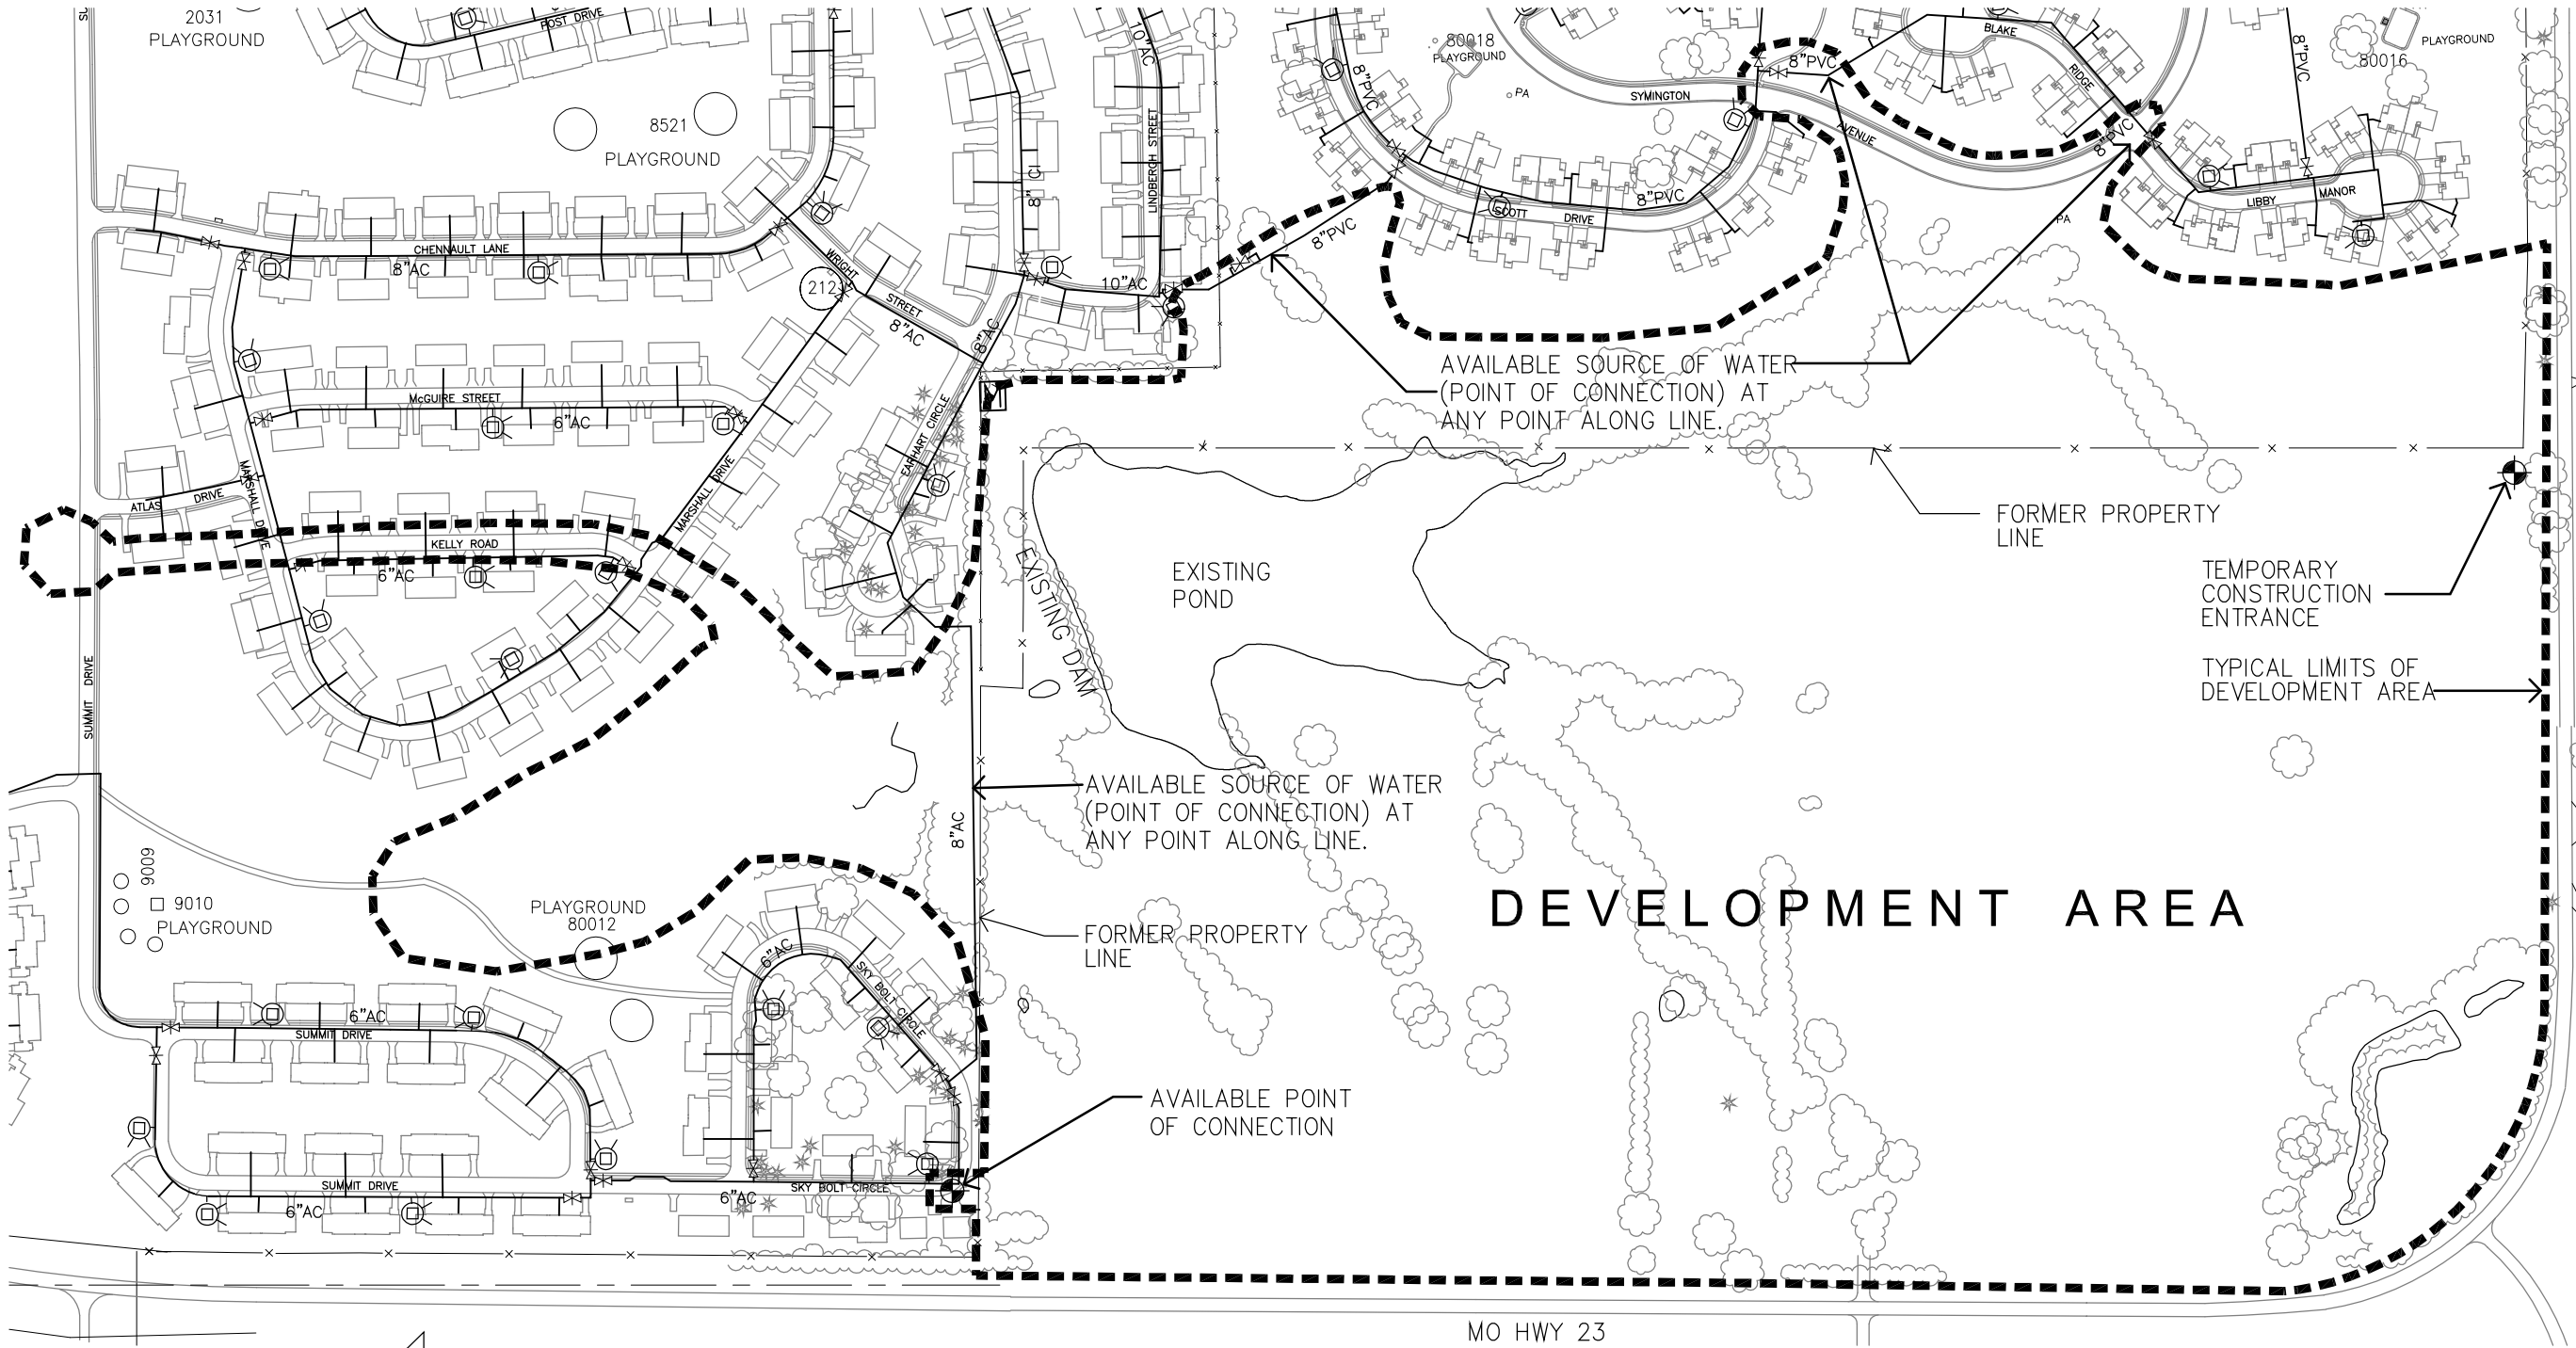

PARTIAL EXISTING WATER DISTRIBUTION PLAN

1"=300'

SCALE: 1" = 300'

US Army Corps of Engineers
Kansas City District

Symbol	Description	Date	Appr.

Designed by:
Drawn by: DC
Reviewed by: JS
Submitted by:

Date: JUNE 2003
Design file no.:
Checked by: DC
Drawing code:
File name:
Plot scale:
Plot date:

U.S. ARMY ENGINEER DISTRICT
CORPS OF ENGINEERS
KANSAS CITY, MISSOURI

WHITEMAN FAMILY HOUSING FY03 RFP
WHITEMAN AIR FORCE BASE

PARTIAL EXISTING WATER DISTRIBUTION

Sheet reference number:
8.1
SHEET 8 OF 12

- UTILITY INFORMATION PROVIDED ON THIS DRAWING IS INTENDED TO SHOW EXISTING CONDITIONS IN SCHEMATIC FORM.
- CONNECTION POINTS ON THIS PLAN ARE INFORMATIONAL ONLY AND NOT INTENDED TO LIMIT THE CREATIVITY OF THE OFFEROR.

AVAILABLE POINTS OF CONNECTION

AVAILABLE POINTS OF CONNECTION

MATCH LINE C

EXISTING POND

EXISTING DAM

FORMER PROPERTY LINE

FORMER PROPERTY LINE

TEMPORARY CONSTRUCTION ENTRANCE

TYPICAL LIMITS OF DEVELOPMENT AREA

DEVELOPMENT AREA

MO HWY 23

MO HWY 23

PARTIAL EXISTING SANITARY SEWER PLAN

1"=400'

SCALE: 1" = 400'

US Army Corps of Engineers
Kansas City District

U.S. ARMY ENGINEER DISTRICT
CORPS OF ENGINEERS
KANSAS CITY, MISSOURI

Designed by:
Drawn by: DC
Checked by: DC
Reviewed by: JS
Submitted by:

Date:
JUNE 2003
Design file no.
Drawing code:
File name:
Plot date:
Plot scale:
Rev:

WHITEMAN FAMILY HOUSING FY03 RFP
WHITEMAN AIR FORCE BASE

PARTIAL EXISTING SANITARY SEWER

Sheet reference number:
8.2
SHEET 9 OF 12

- UTILITY INFORMATION PROVIDED ON THIS DRAWING IS INTENDED TO SHOW EXISTING CONDITIONS IN SCHEMATIC FORM.
- CONNECTION POINTS ON THIS PLAN ARE INFORMATIONAL ONLY AND NOT INTENDED TO LIMIT THE CREATIVITY OF THE OFFEROR.

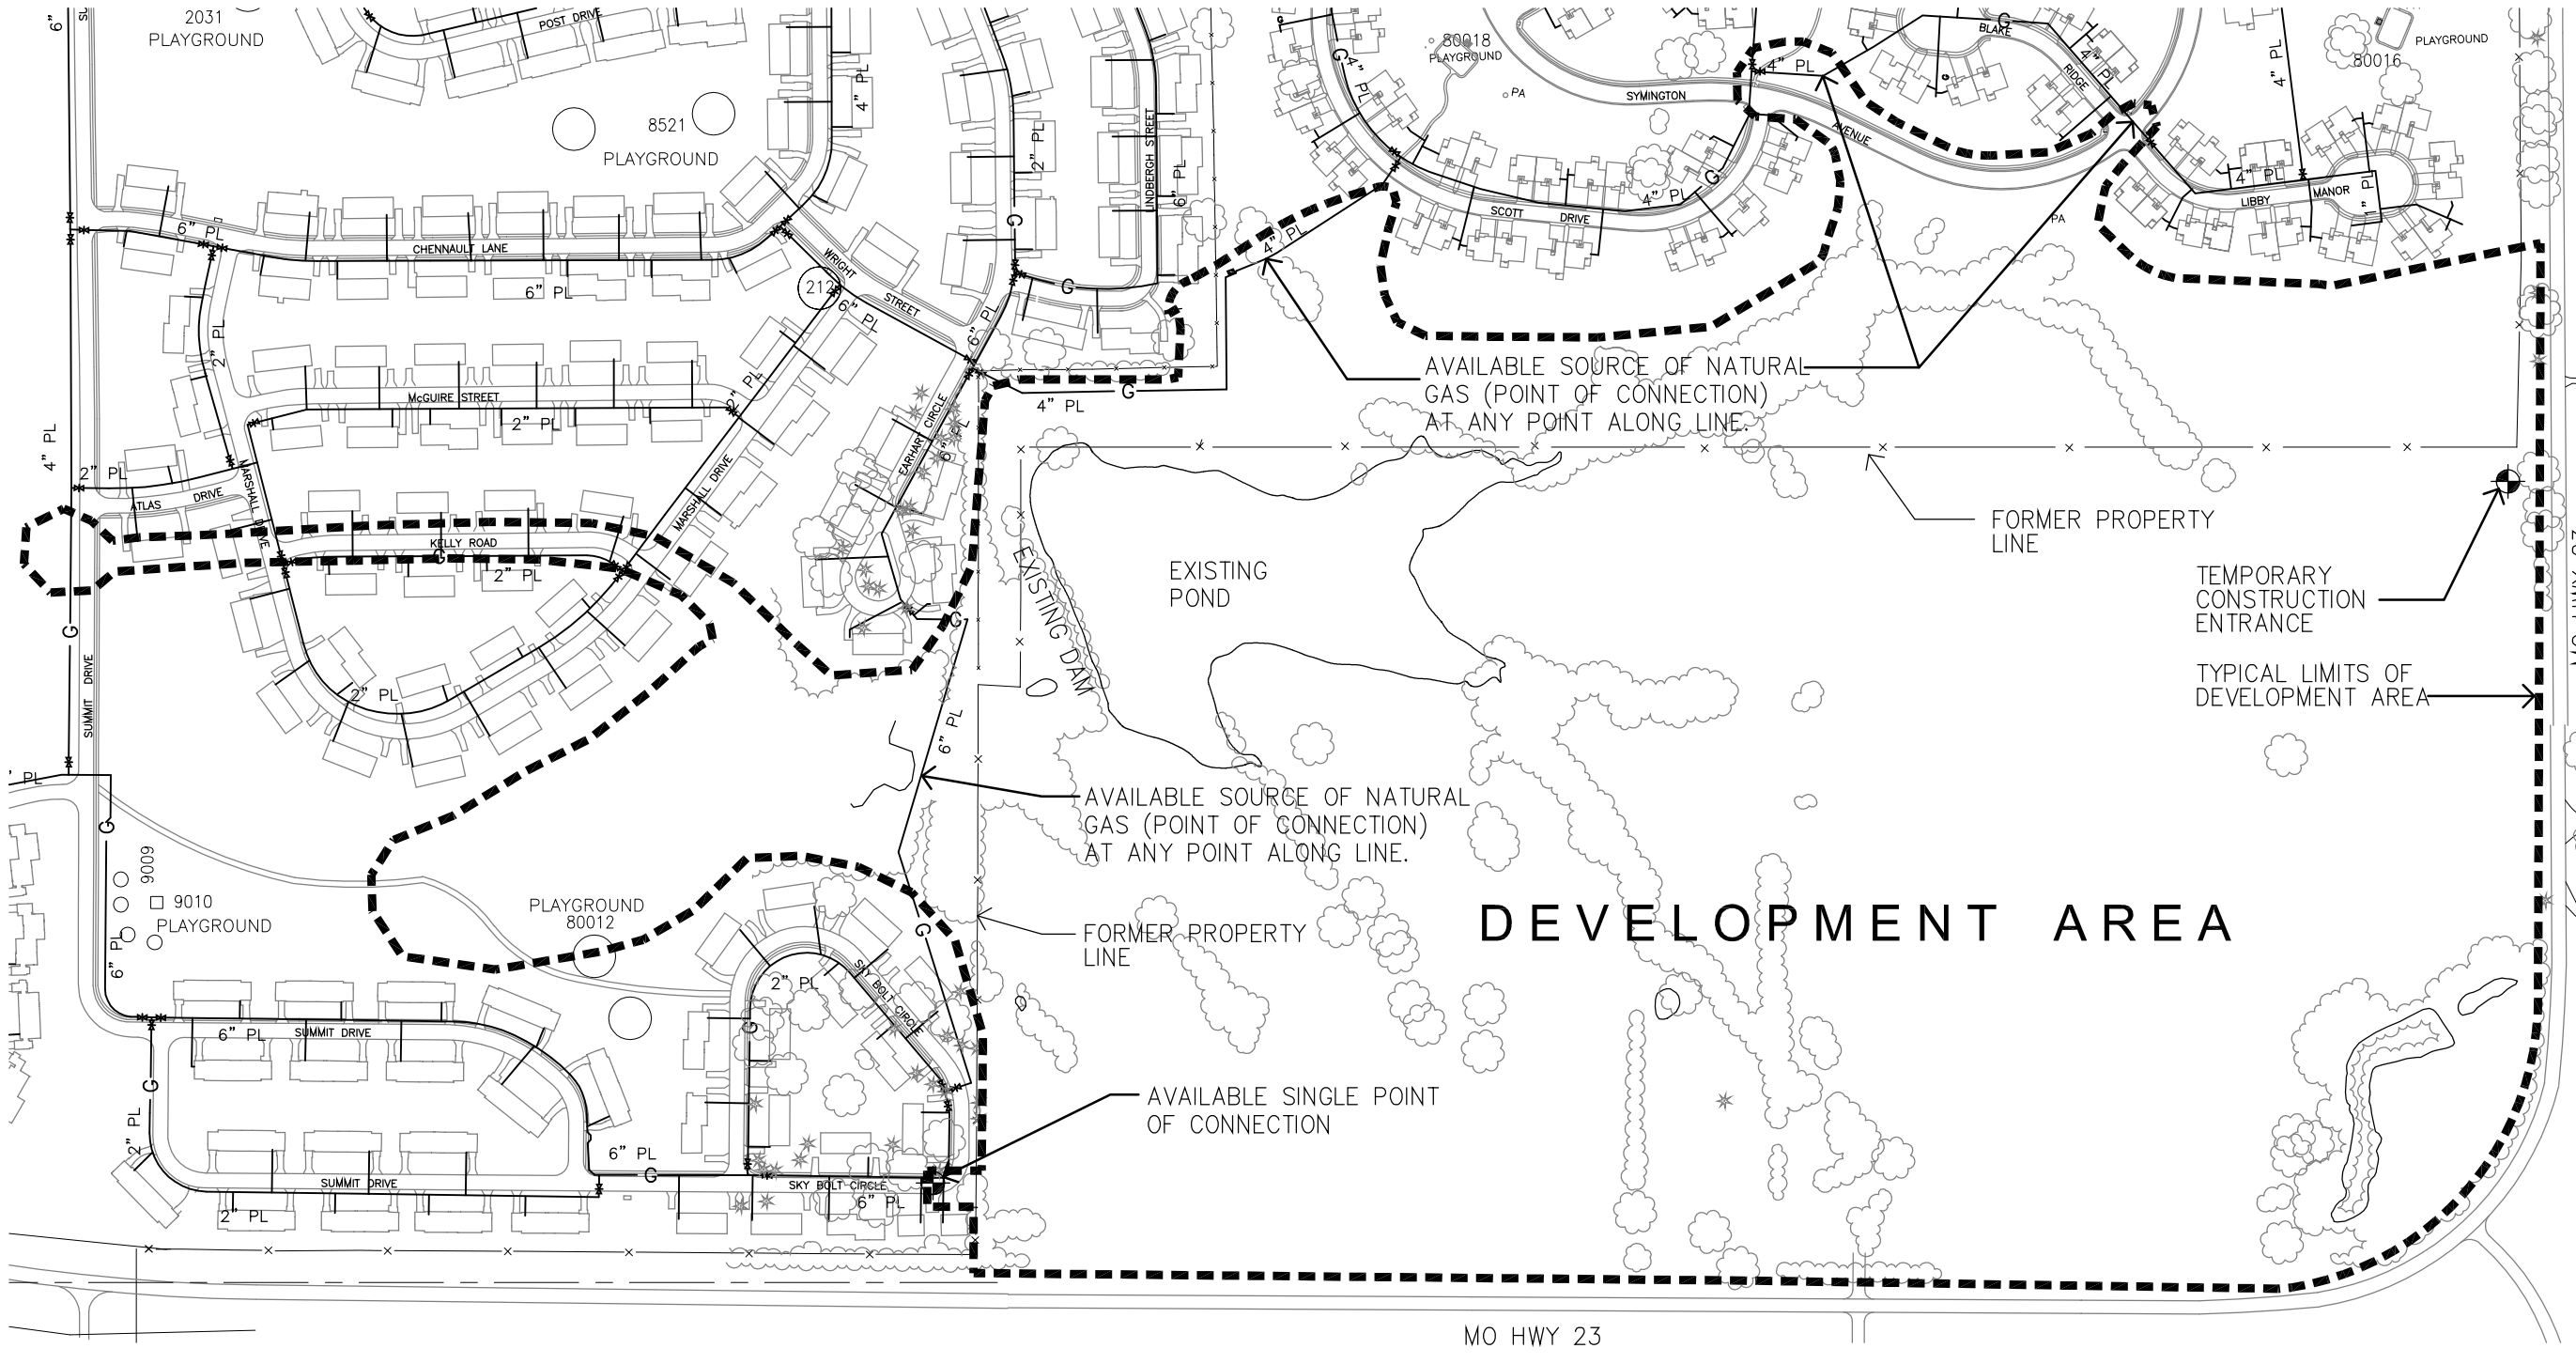

PARTIAL EXISTING NATURAL GAS DISTRIBUTION PLAN

1"=300'

SCALE: 1" = 300'

US Army Corps of Engineers
Kansas City District

Symbol	Date	Description	Appr.

Designed by:
Drawn by: DC
Reviewed by: JS
Submitted by:
Date: JUNE 2003
Design file no.
Ckd by: DC
Drawing code:
File name:
Plot file:
Plot scale:
Rev.

U.S. ARMY ENGINEER DISTRICT
CORPS OF ENGINEERS
KANSAS CITY, MISSOURI

WHITEMAN FAMILY HOUSING FY03 RFP
WHITEMAN AIR FORCE BASE

PARTIAL EXISTING
NATURAL GAS DISTRIBUTION

Sheet reference number:
8.3
SHEET 10 OF 12

General Information			
Symbol	Description	Symbol	Description
C	CAPACITOR BANK		POLE FOR OVERHEAD DISTRIBUTION
	ELECTRICAL DISTRIBUTION SYSTEM MANHOLE		POLE WITH OVERHEAD SINGLE TRANSFORMER
	EQUIPMENT ENCLOSURE		POLE WITH OVERHEAD THREE PHASE TRANSFORMER OR BANK OF THREE SINGLE PHASE TRANSFORMERS
T	TERMINAL CABINET	200A 15kV 50kA	TERMINAL CABINET OR SWITCHPAD CONFIGURATION, SECTIONALIZING FUSE, SECTIONALIZING SWITCH, SECTIONALIZING ELBOWS, OR VACUUM SWITCH AS INDICATED.
S	PAD MOUNTED SWITCH		
	PAD MOUNTED TRANSFORMER	G	GENERATOR BACKUP
	POLE FOR OVERHEAD DISTRIBUTION		

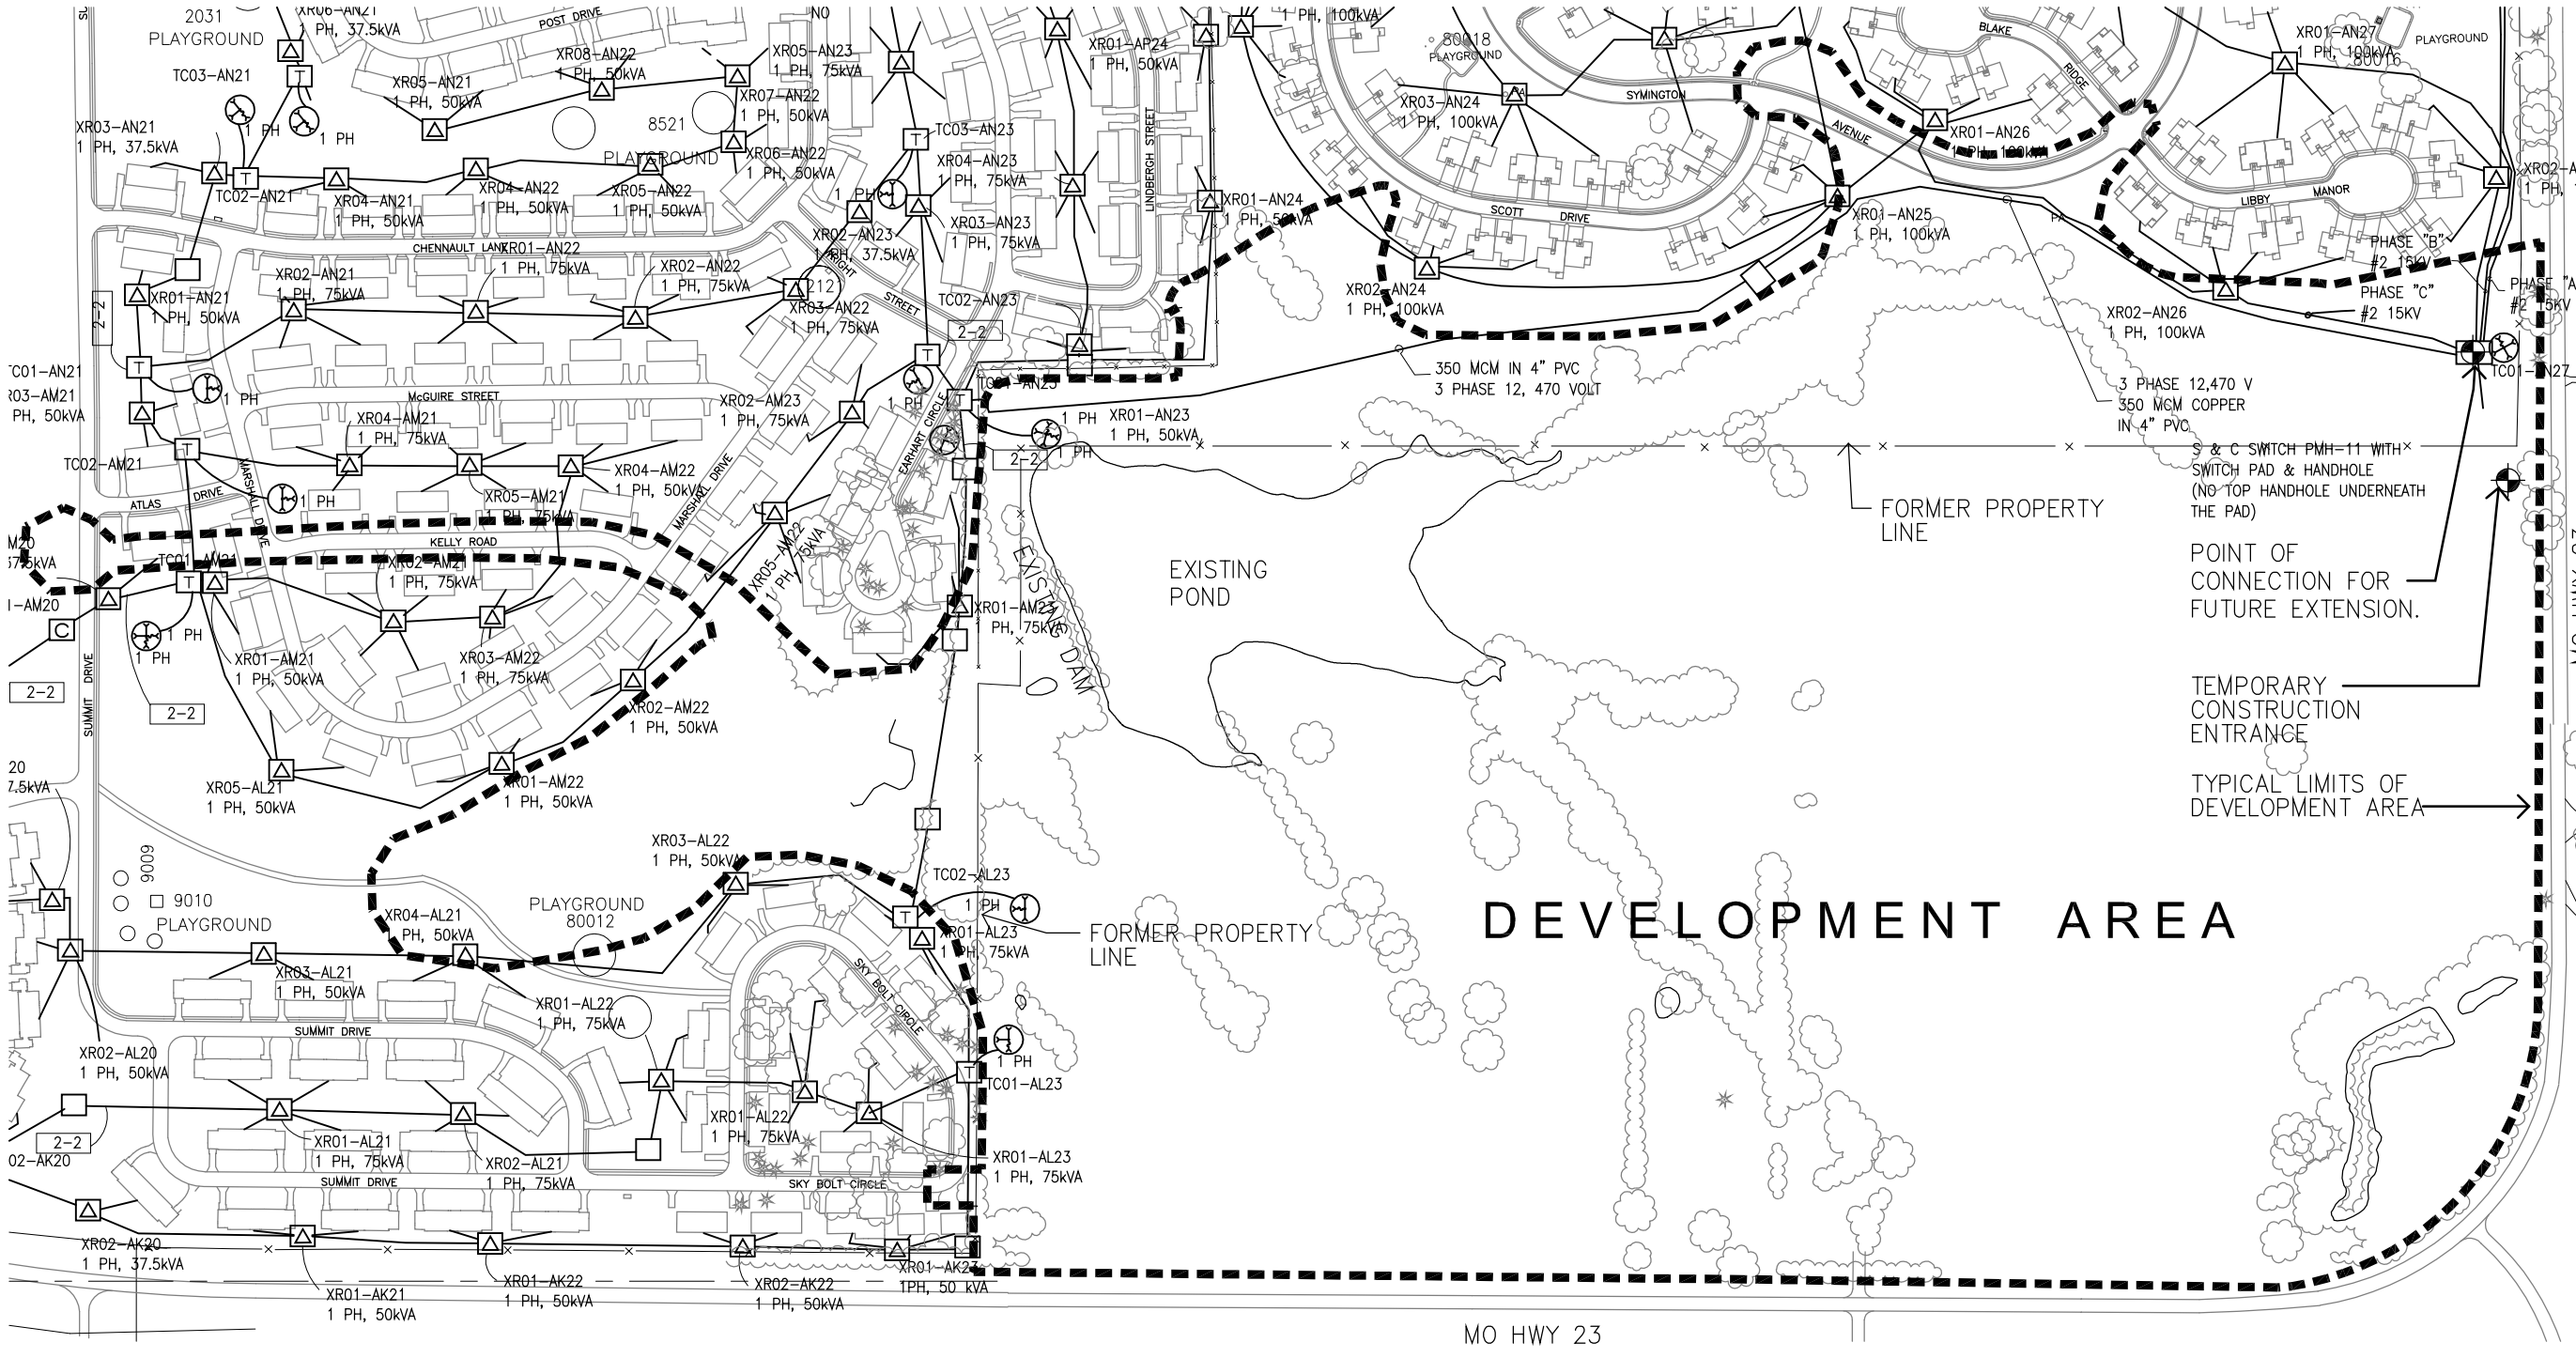

PARTIAL EXISTING ELECTRICAL DISTRIBUTION SYSTEM

1"=300'

SCALE: 1" = 300'

- UTILITY INFORMATION PROVIDED ON THIS DRAWING IS INTENDED TO SHOW EXISTING CONDITIONS IN SCHEMATIC FORM.

US Army Corps of Engineers
Kansas City District

U.S. ARMY ENGINEER DISTRICT
CORPS OF ENGINEERS
KANSAS CITY, MISSOURI

Designed by:
Drwn by: DC
Ckd by: DC
Reviewed by: JS
Submitted by:
Date: JUNE 2003
Design file no.
Drawing code:
File name:
Plot file:
Plot date:

WHITEMAN FAMILY HOUSING FY03 RFP
WHITEMAN AIR FORCE BASE

PARTIAL EXISTING
ELECTRICAL DISTRIBUTION

Sheet reference number: 8.4
SHEET 11 OF 12

General Information			
Symbol	Description	Symbol	Description
	POLE MOUNTED AREA LIGHTS – MULTI– LAMPS		LIGHTED BOLLARDS
	STRUCTURE MOUNTED SECURITY LIGHTS – SINGLE LAMP		STREET/PARKING LOT LIGHTS
	RUNWAY/TAXIWAY LIGHTS		HIGH–INTENSITY SECURITY LAMPS ARROWS INDICATE DIRECTION OF LAMPS
	SECURITY LIGHTS ALONG FENCES		
	HIGH–INTENSITY SECURITY LAMPS ARROWS INDICATE DIRECTION OF LAMPS		

- UTILITY INFORMATION PROVIDED ON THIS DRAWING IS INTENDED TO SHOW EXISTING CONDITIONS IN SCHEMATIC FORM.

US Army Corps of Engineers
Kansas City District

2031 PLAYGROUND
8521 PLAYGROUND
80018 PLAYGROUND
80016 PLAYGROUND
9009
9010 PLAYGROUND
PLAYGROUND 80012
212

EXISTING POND

350 MCM IN 4" PVC
3 PHASE 12, 470 VOLT

3 PHASE 12,470 V
350 MCM COPPER
IN 4" PVC

S & C SWITCH PMH–11 WITH SWITCH PAD & HANDHOLE (NO TOP HANDHOLE UNDERNEATH THE PAD)

FORMER PROPERTY LINE

TEMPORARY CONSTRUCTION ENTRANCE

TYPICAL LIMITS OF DEVELOPMENT AREA

POINT OF FUTURE CONNECTION

PHASE "A" #2 15KV
PHASE "B" #2 15KV
PHASE "C" #2 15KV

DEVELOPMENT AREA

MO HWY 23

CHENNAULT LANE
McGUIRE STREET
KELLY ROAD
ATLAS DRIVE
MARSHALL DRIVE
SUMMIT DRIVE
POST DRIVE
WRIGHT STREET
EARHART CIRCLE
LINDBERGH STREET
SCOTT DRIVE
SYMINGTON AVENUE
BLAKE RIDGE
LIBBY MANOR
SKY BOLT CIRCLE
EXISTING DAM

PARTIAL EXISTING STREET LIGHTING PLAN

1"=300'

0 75' 150' 300'
SCALE: 1" = 300'

Designed by:	Date: JUNE 2003	Rev:	
Dwn by: DC	Ckd by: DC	Design file no.	Drawing code:
Reviewed by: JS	Submitted by:	File name: Plot date: Plot scale:	

U.S. ARMY ENGINEER DISTRICT
CORPS OF ENGINEERS
KANSAS CITY, MISSOURI

WHITEMAN FAMILY HOUSING FY03 RFP
WHITEMAN AIR FORCE BASE

PARTIAL EXISTING STREET LIGHTING

Sheet reference number:
8.5
SHEET 12 OF 12

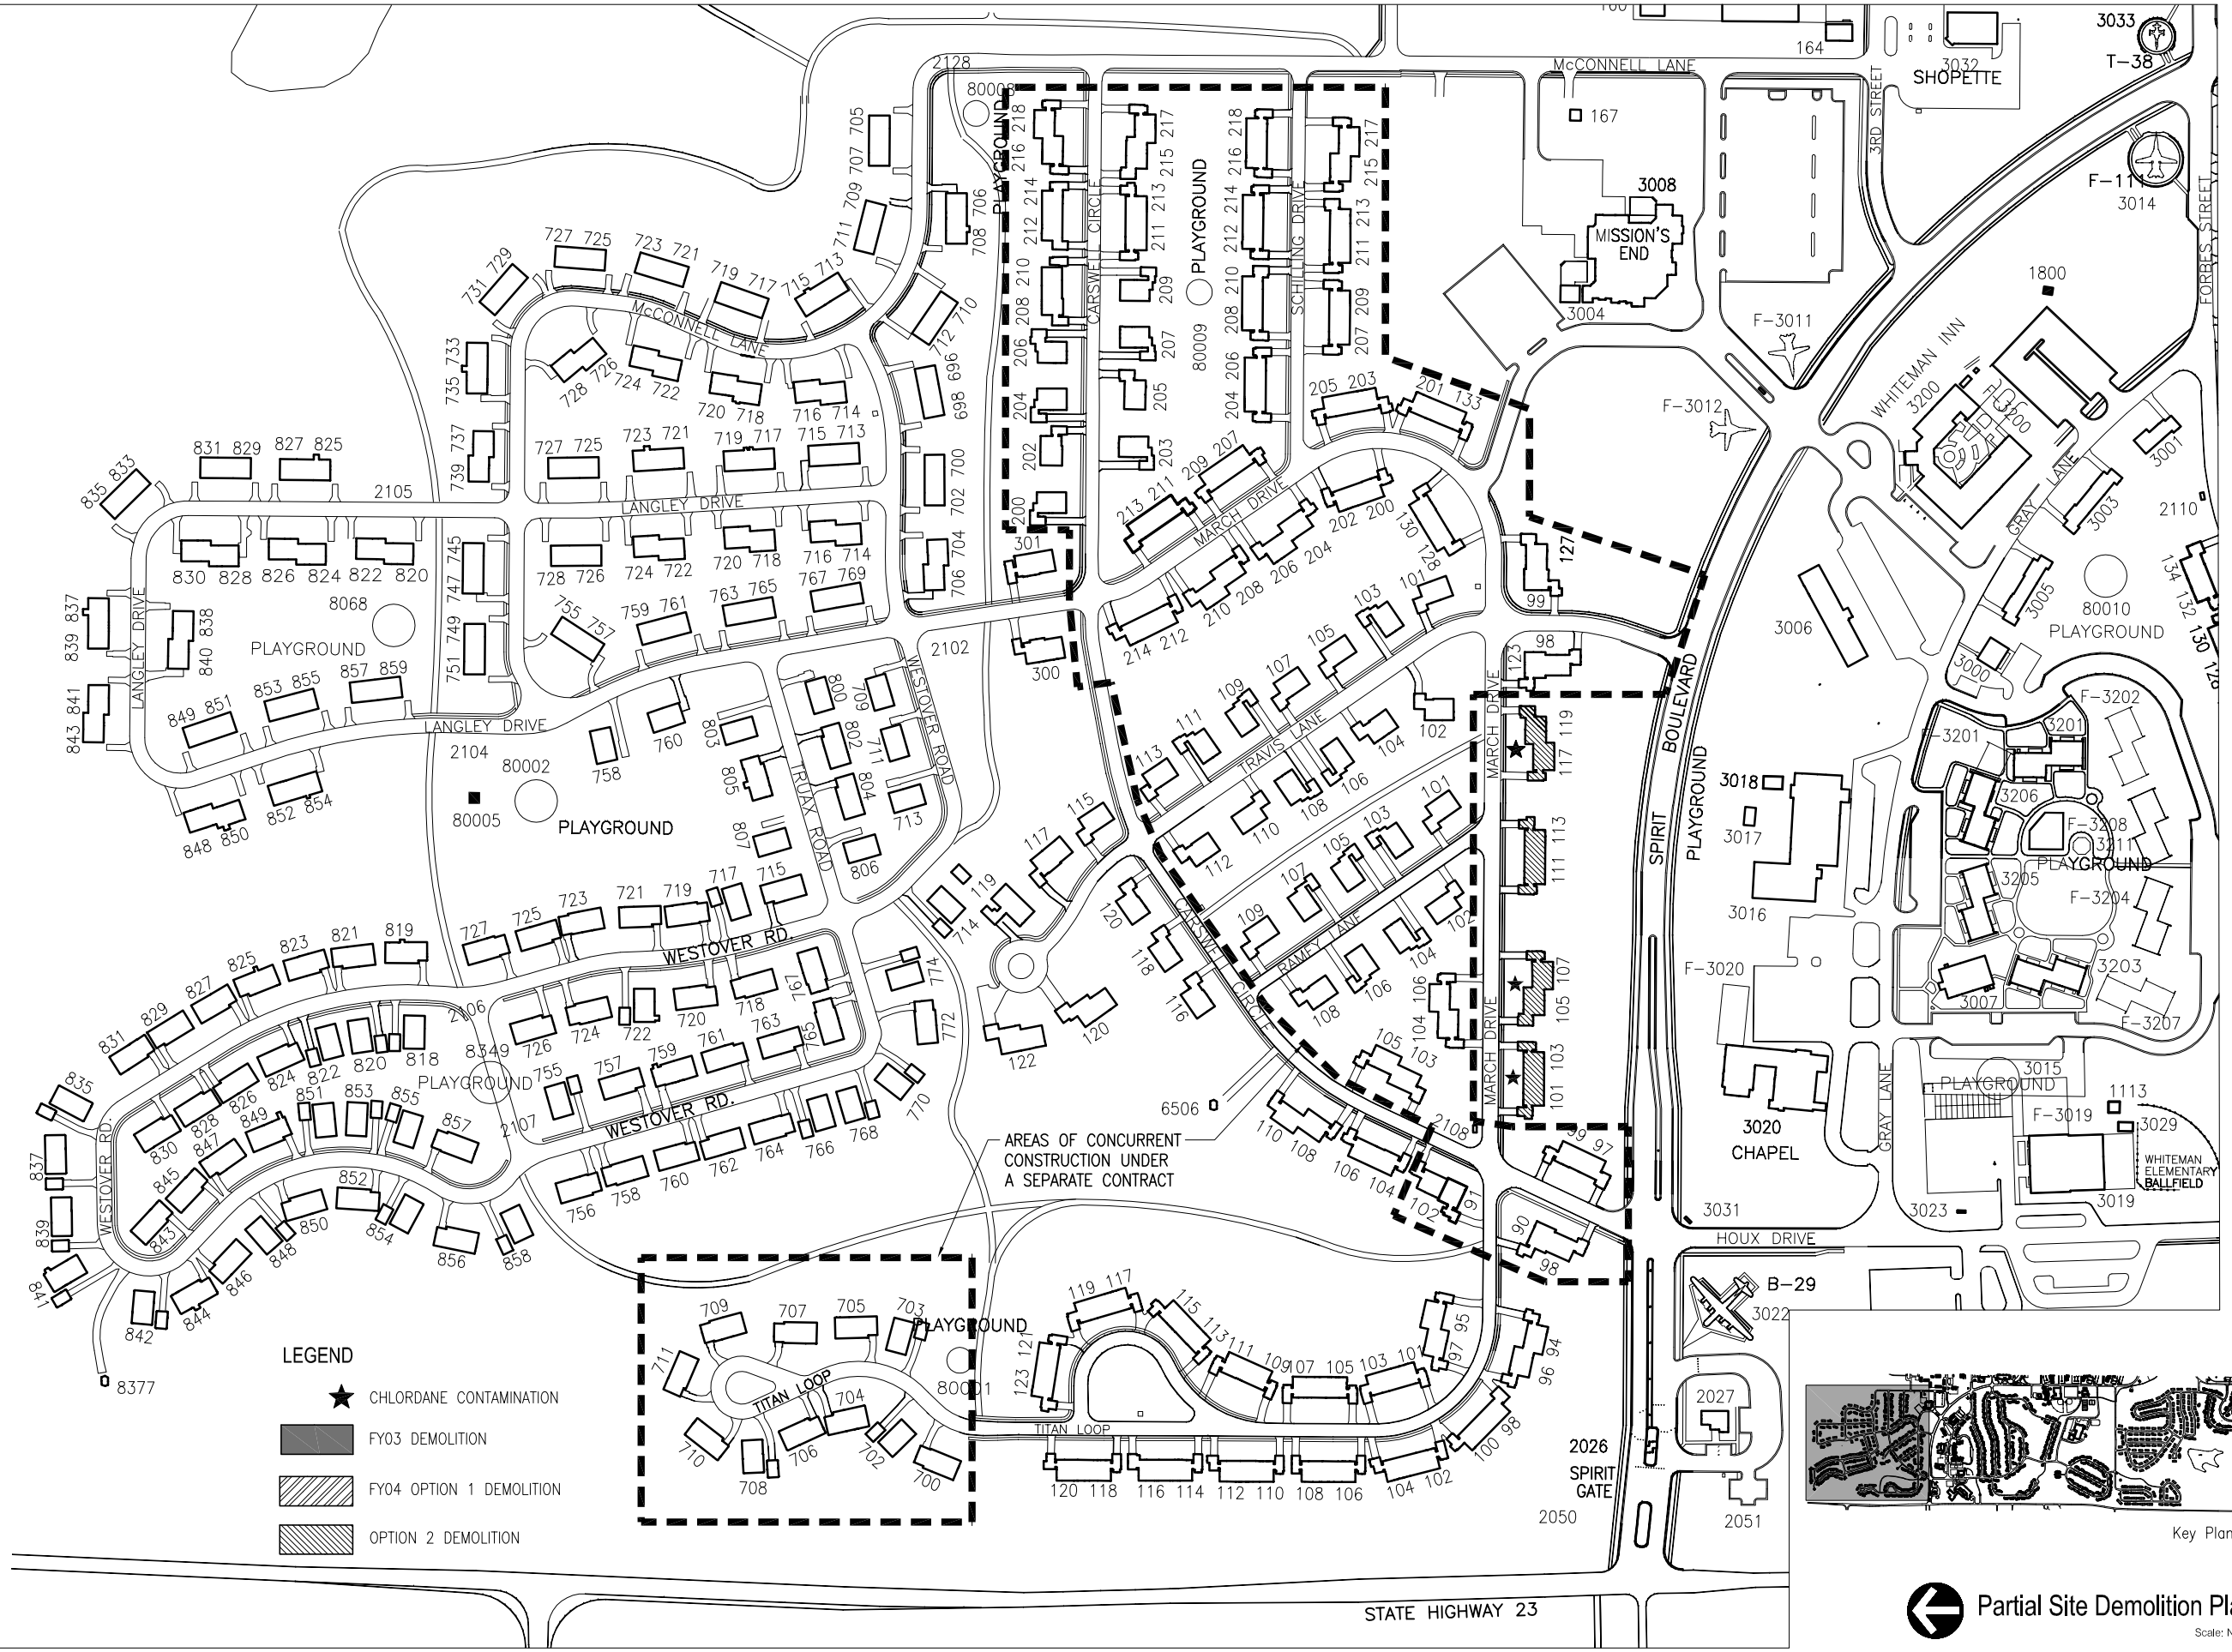

Key Plan

Partial Site Demolition Plan 1

Scale: N.T.S.

US Army Corps of Engineers
Kansas City District

Designed by:	Date: JUNE 2003	Rev:
Drwn by: DC	Design file no.	
Ckd by: DC	Drawing code:	
Reviewed by: JS	File name: Plot date: Plot scale:	
Submitted by:		

U.S. ARMY ENGINEER DISTRICT
CORPS OF ENGINEERS
KANSAS CITY, MISSOURI

WHITEMAN FAMILY HOUSING FY03 RFP
WHITEMAN AIR FORCE BASE

WOODVIEW NEIGHBORHOOD
Demolition Plan

Sheet reference number: 1.1
SHEET 1 OF 12

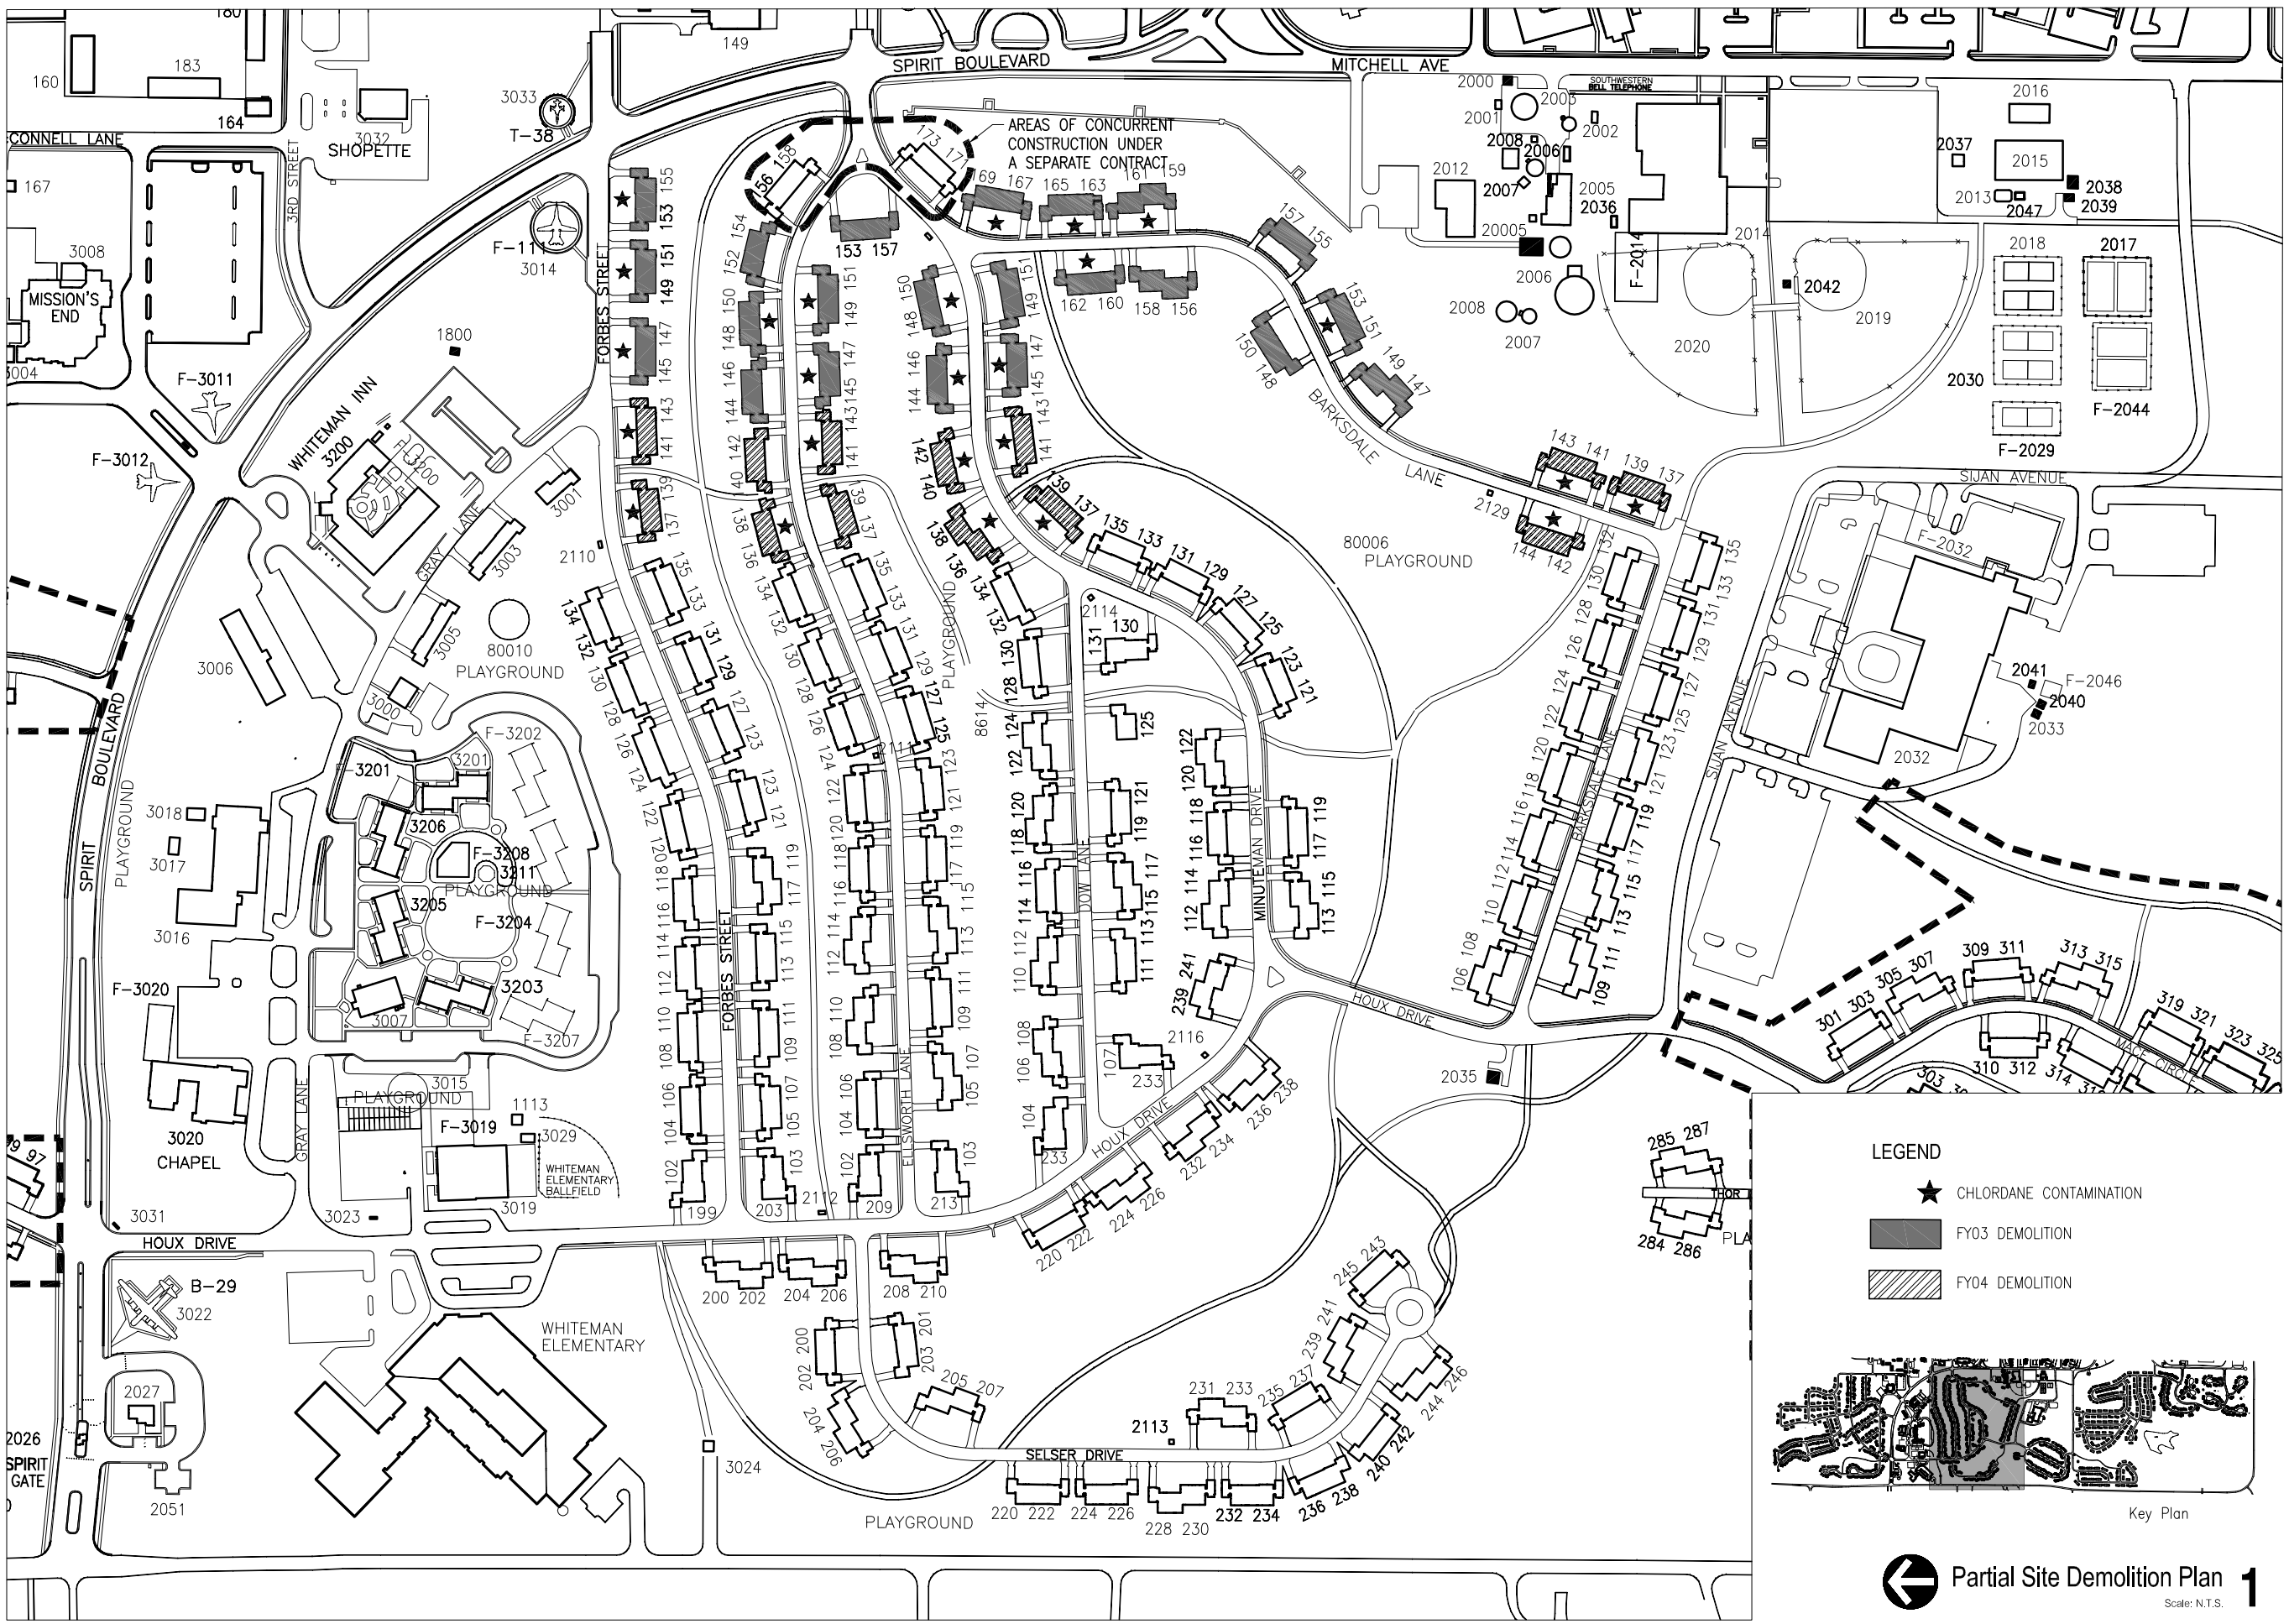
SPIRIT BOULEVARD
MITCHELL AVE
AREAS OF CONCURRENT CONSTRUCTION UNDER A SEPARATE CONTRACT
SOUTHWESTERN BELL TELEPHONE
SHOPETTE
MISSION'S END
WHITEMAN INN
3200
1800
F-3011
F-3012
F-11
3014
T-38
3033
3032
FORBES STREET
3RD STREET
GRAY LANE
80010 PLAYGROUND
80006 PLAYGROUND
BARKSDALE LANE
SIJAN AVENUE
F-2032
F-2029
F-2044
F-2046
2041
2040
2033
2032
F-2014
2042
2019
2020
2030
2017
2018
2016
2015
2037
2038
2039
2047
2013
2036
2005
2006
2007
2008
2012
2000
2001
2002
20005
MINUTEMAN DRIVE
HOUX DRIVE
DOW LANE
ELLSWORTH LANE
SELSER DRIVE
2035
2129
2110
2114
2116
2113
8614
PLAYGROUND
F-3202
3201
3206
F-3208
3211
3205
F-3204
3203
F-3207
3007
3018
3017
3016
F-3020
3015
1113
F-3019
3029
WHITEMAN ELEMENTARY BALLFIELD
3019
3023
3031
3020 CHAPEL
B-29
3022
2027
2026 SPIRIT GATE
2051
WHITEMAN ELEMENTARY
3024
3006
3005
3003
3001
3000
2110
PLAYGROUND
3018
3017
3016
3015
3031
3023
3024
PLAYGROUND
PLAYGROUND
PLAYGROUND

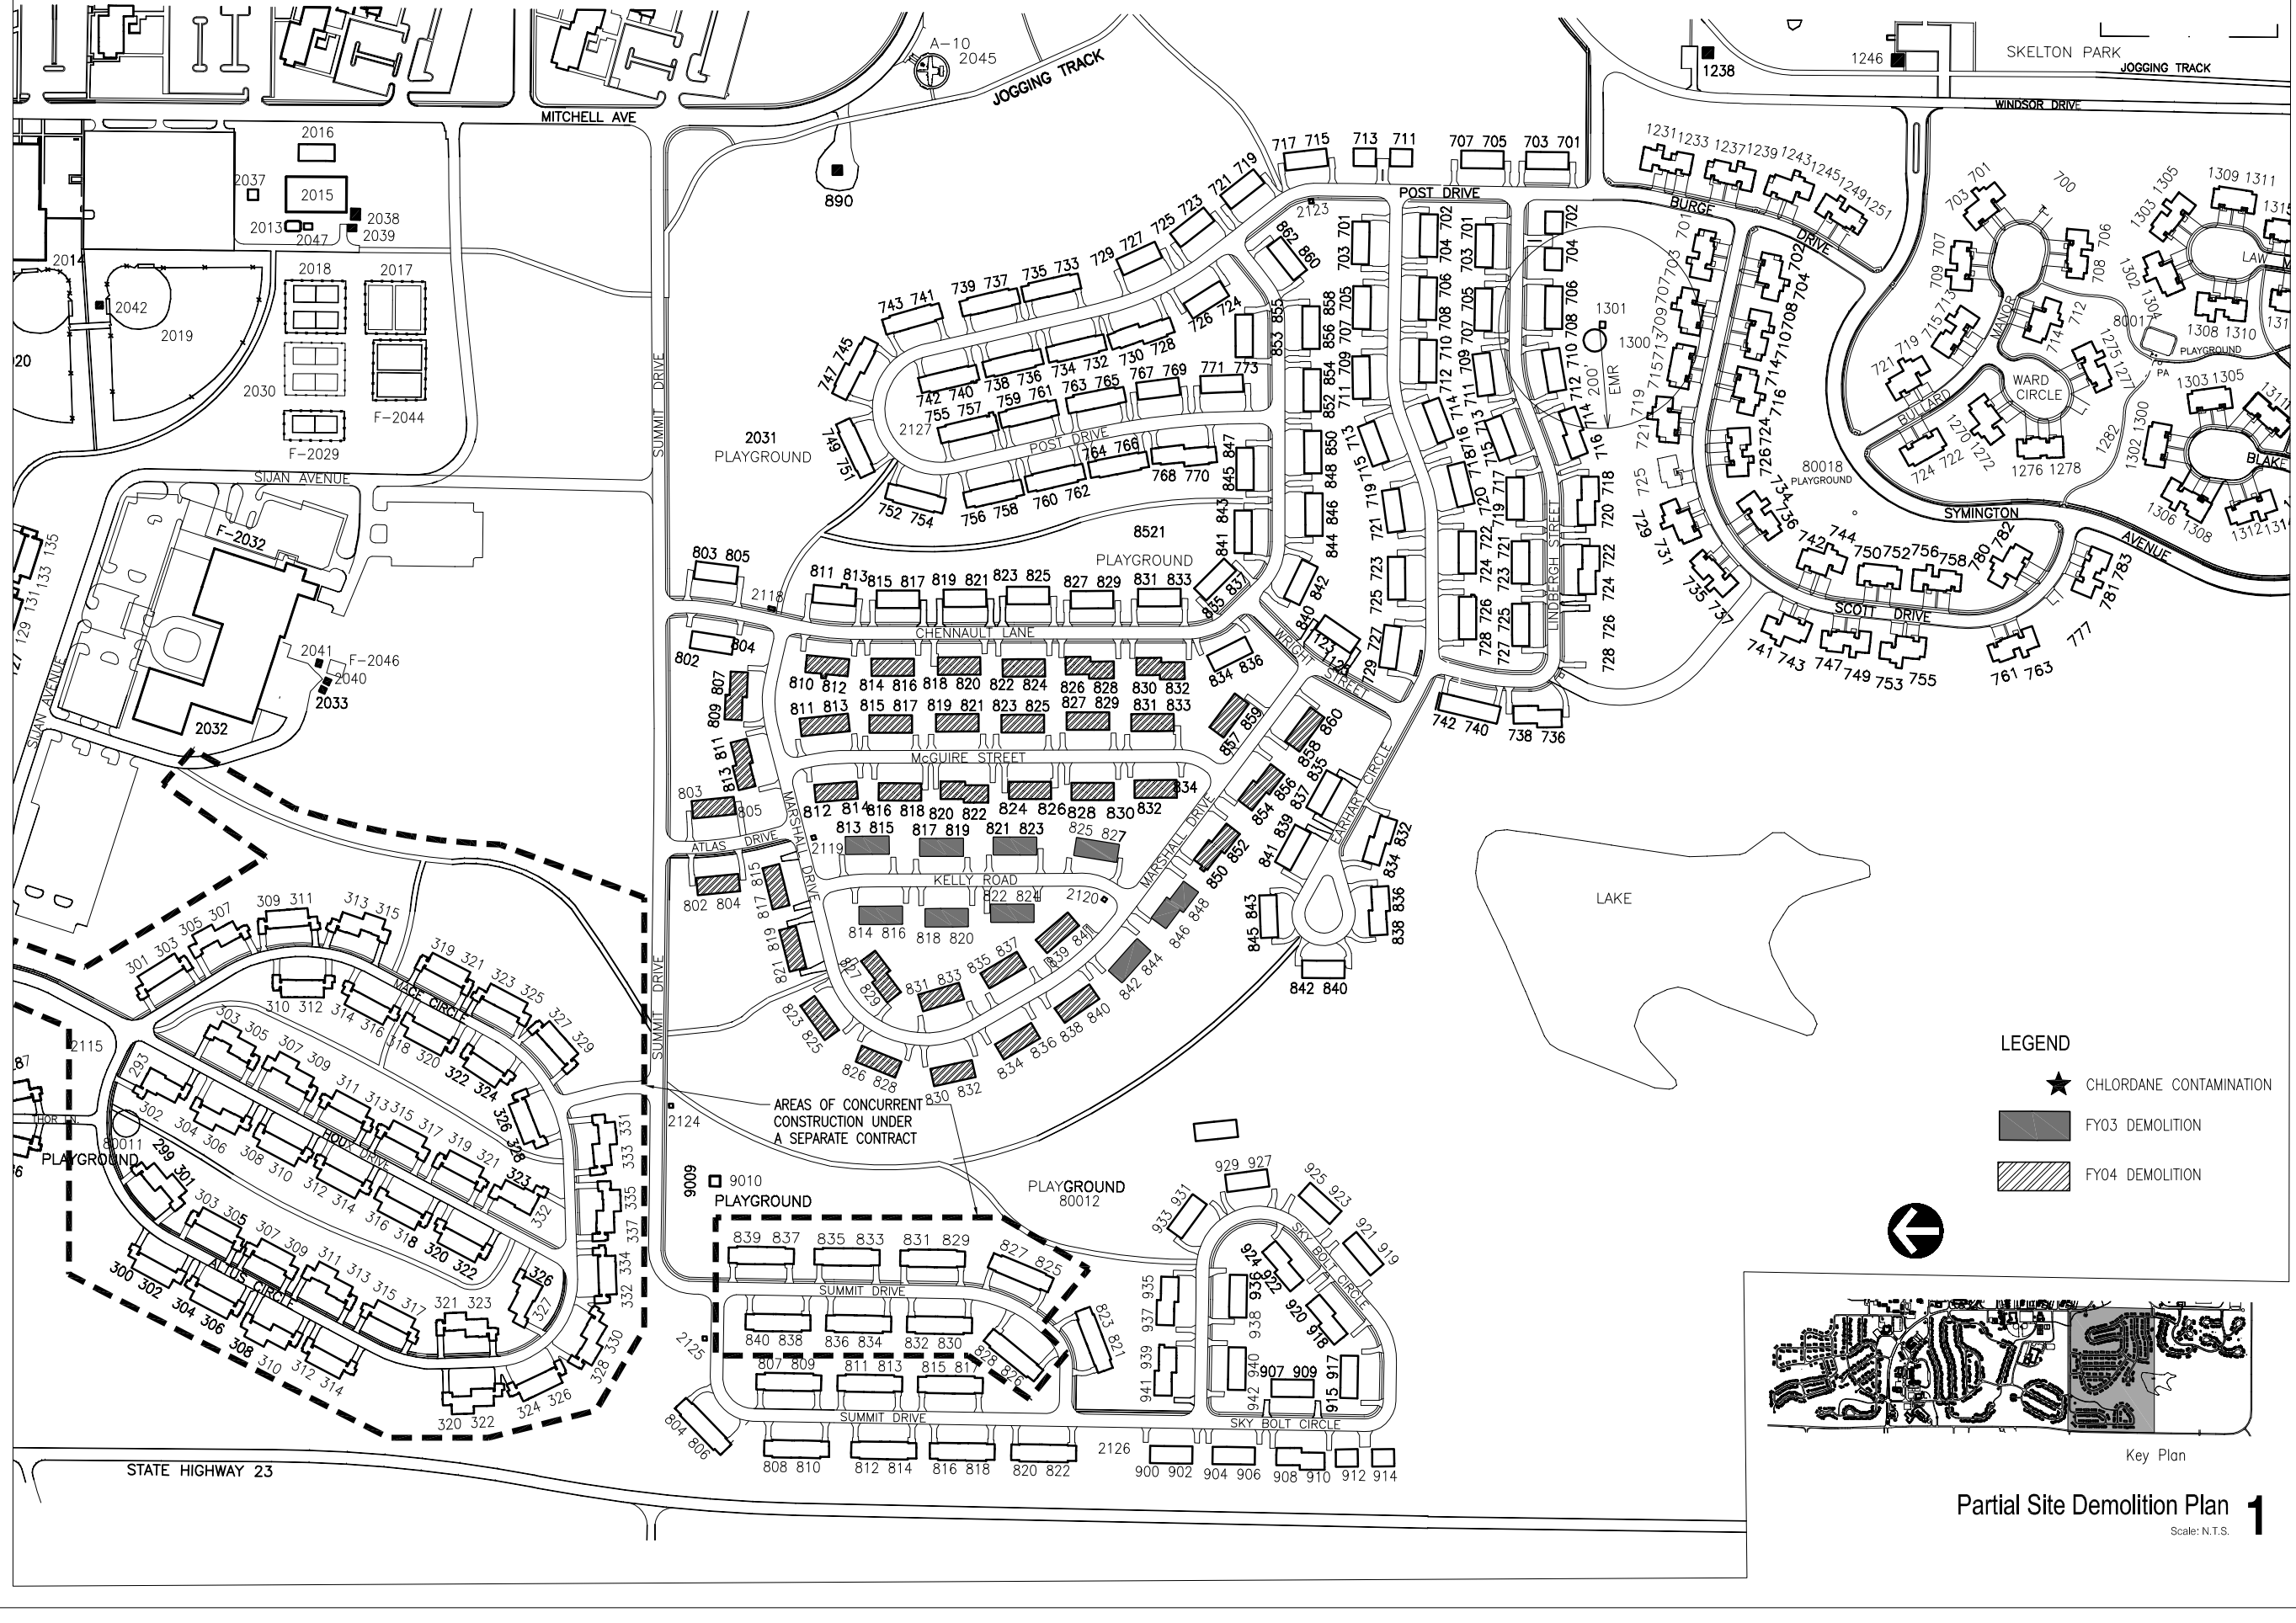

Partial Site Demolition Plan **1**

Scale: N.T.S.

US Army Corps of Engineers
Kansas City District

Symbol	Description	Date	Appr.

Designed by:
Drawn by: DC
Reviewed by: JS
Submitted by:
Date: JUNE 2003
Ckd by: DC
Design file no.
Drawing code:
File name:
Plot date:
Plot scale:
Rev:

U.S. ARMY ENGINEER DISTRICT
CORPS OF ENGINEERS
KANSAS CITY, MISSOURI

WHITEMAN FAMILY HOUSING FY03 RFP
WHITEMAN AIR FORCE BASE

LAKESIDE NEIGHBORHOOD
Demolition Plan

Sheet reference number:
1.3
SHEET 3 OF 12