TANK TRUCK OFF-LOADING PUMP, SERVING STORAGE TANKS 3 AND 4, LOCATED IN UNDERGROUND COVERED VAULT, WITH RELATED COMPONENTS. RE-PIPE TO DEDICATE TO TANK 3.

IN THE APPROXIMATE LOCATION SHOWN, INSTALL NEW TANK TRUCK OFF-LOADING PUMP, DEDICATED TO STORAGE TANK 4, LOCATED IN UNDERGROUND COVERED VAULT, WITH RELATED COMPONENTS. ALSO INSTALL NEW TANK TRUCK OFF-LOADING HEADER STATION, WITH TWO HOSES IN PROTECTIVE CONTAINER, AND DEDICATED TO TANK 4. ALSO NEAR THIS LOCATION, INSTALL TWO SMALL ABOVEGROUND PUMPS, ONE DEDICATED TO TANK 3 AND THE OTHER DEDICATED TO TANK4, AND SERVING NEW GROUND VEHICLE DISPENSING UNITS.

TANK TRUCK OFF-LOADING HEADER STATION SERVING STORAGE TANKS 3 AND 4, AND CONTAINING TWO HOSES. IN PROTECTIVE CONTAINERS. RE-PIPE TO DEDICATE TO TANK 3.

TANK 3

TANK 4

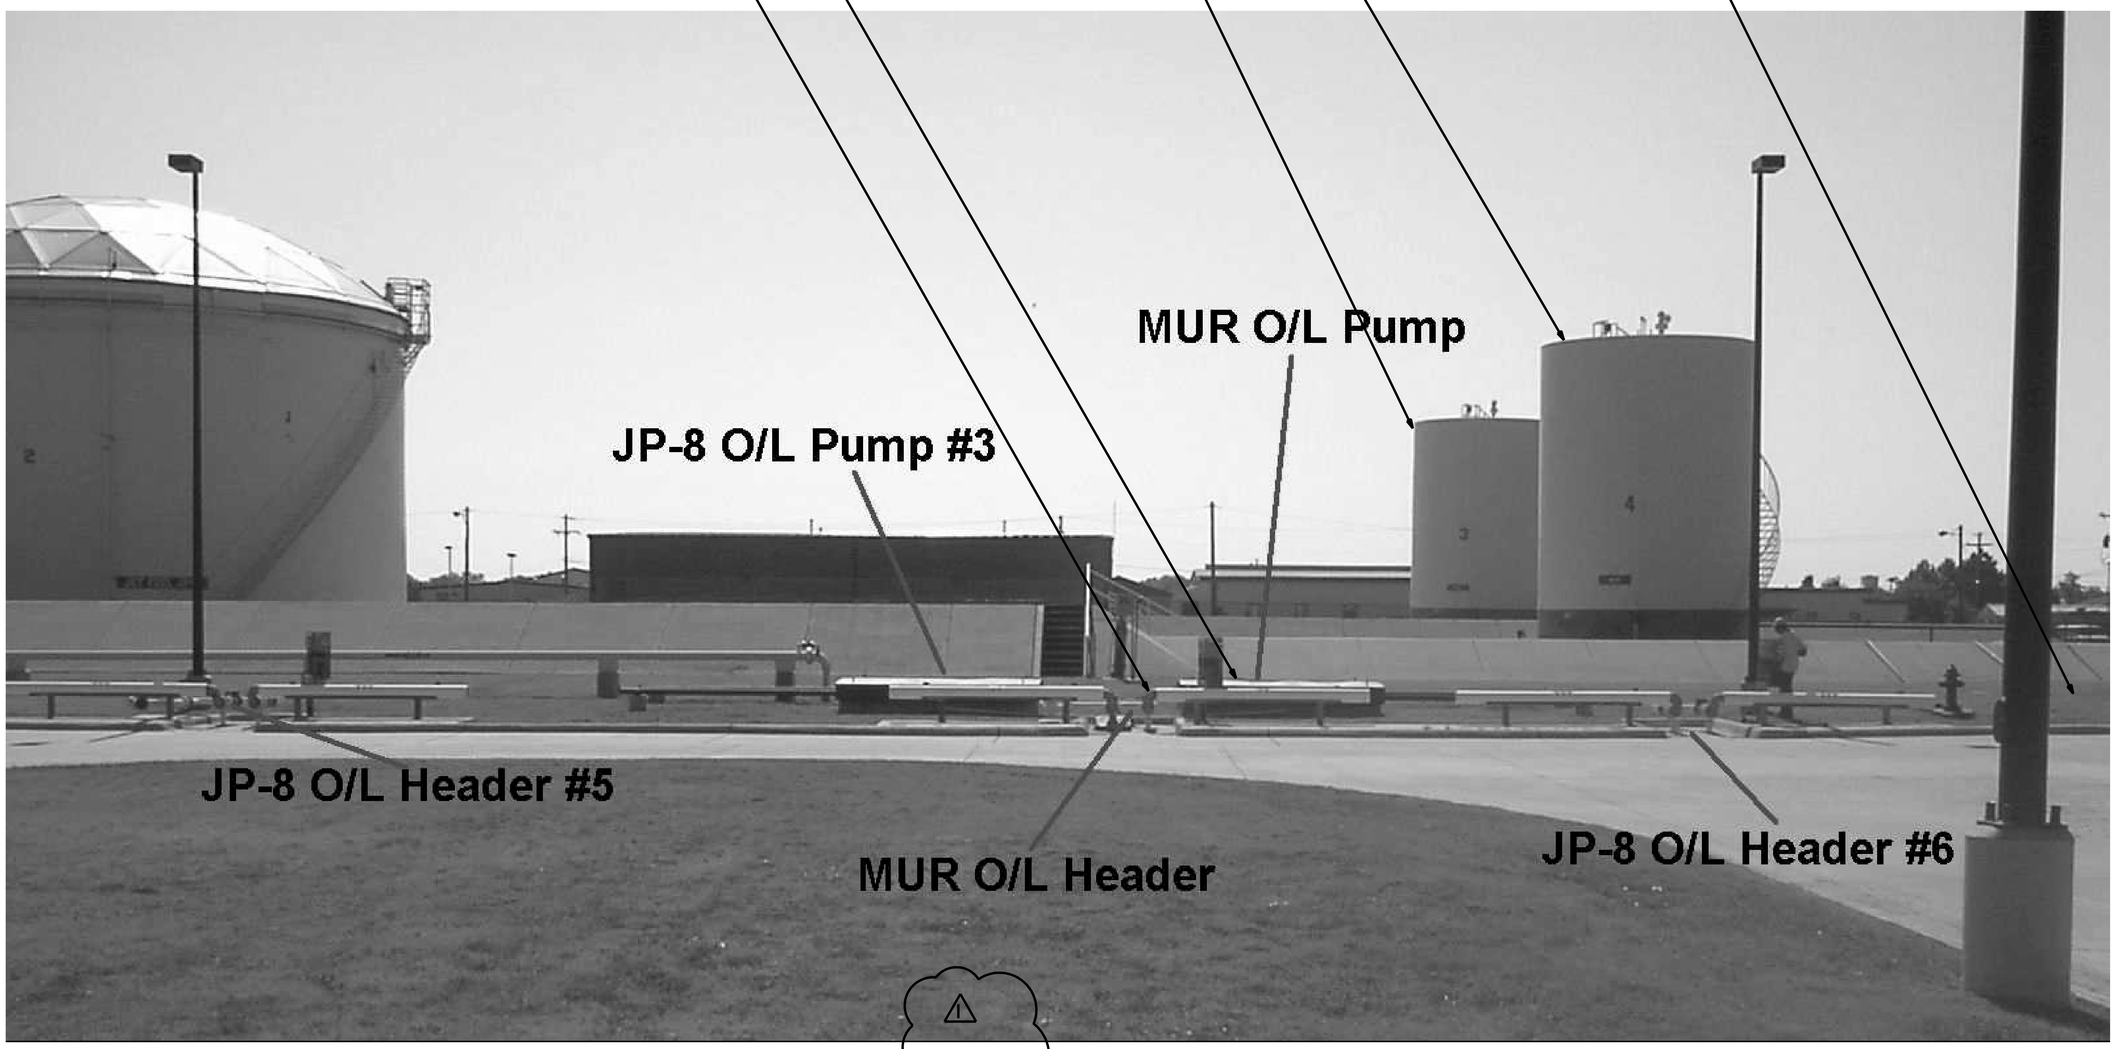

NEW DRAWING

1 MECHANICAL DEMOLITION AND NEW WORK

SCALE: NONE

GENERAL NOTES

1. EAST VIEW OF TANKS 3 AND 4, RELATED TANK TRUCK OFF-LOADING HEADER SERVING BOTH TANKS, AND OFF LOADING PUMP IN VAULT.

US Army Corps of Engineers
Kansas City District

Symbol	AMENDMENT Description	Date	Appr
1	X	7/3/03	X

Designed by: JWW
Dwn by: JWW
Ckd by: X
Reviewed by: X
Submitted by: JBT
Date: X
Rev: X
Design file no. m10C_MD02.dgn
Drawing code:
File name:
Plot date:
Plot scale: 1:1

U.S. ARMY ENGINEER DISTRICT
CORPS OF ENGINEERS
KANSAS CITY, MISSOURI

CORROSION CONTROL, FACILITIES, PHASE 1
MILITARY FUEL PROGRAM
PROJECT NUMBER F0C045002P1
MCCONNELL AFB, KANSAS

MECHANICAL DEMOLITION AND NEW WORK

Sheet reference number:
C_MD102