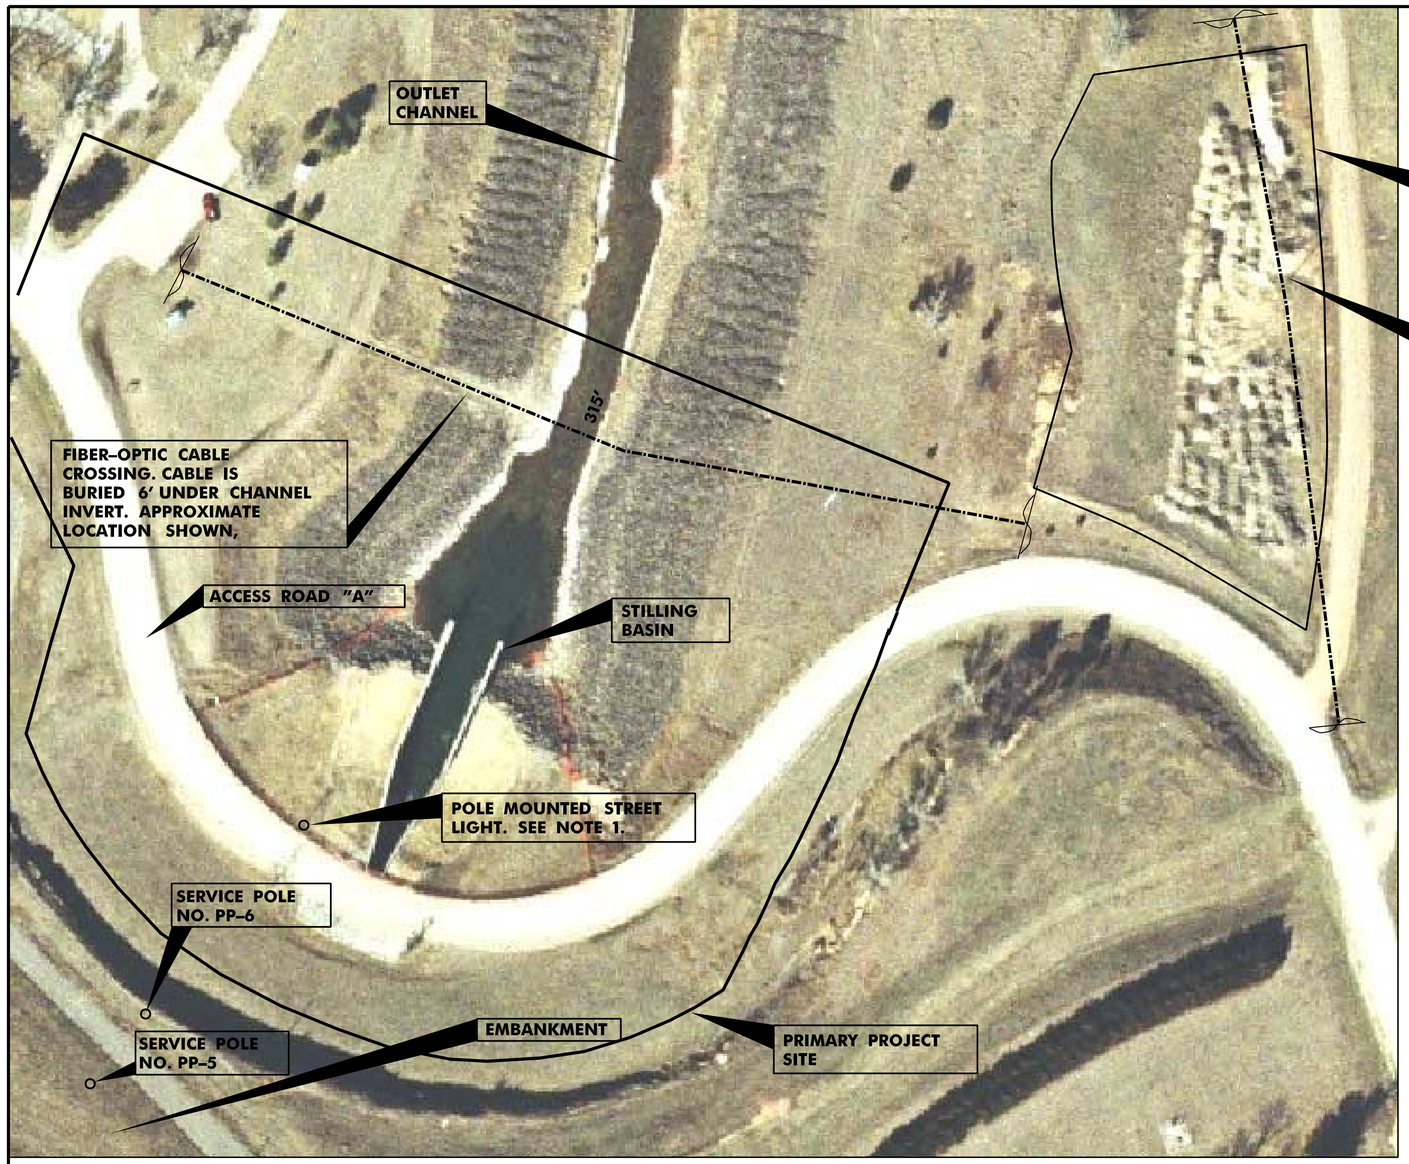

SITE OVERVIEW

50' 0 50' 100'

SCALE IN FEET

NOTES:

1. LIGHT POLE TO BE REMOVED DURING EXCAVATION. SEE SHEET NO. E-2

US Army Corps of Engineers
Kansas City District

Symbol	Description	Date	Appr.

Designed by: H.T.Y.
Date: APRIL 2004
Rev.
Dwn by: H.T.Y.
Ckd by: V.G.P.
Design file no. E-1-1655
Reviewed by:
Drawing code:
Submitted by: D.L.M.
File name: WIWC004.DGN
Plot date:
Plot scale: 5.0:1

U.S. ARMY ENGINEER DISTRICT
CORPS OF ENGINEERS
KANSAS CITY, MISSOURI

SALINE RIVER, KANSAS
WILSON LAKE
STILLING BASIN WALL REPAIR

AERIAL PHOTO SITE OVERVIEW

Sheet reference number:
C-4