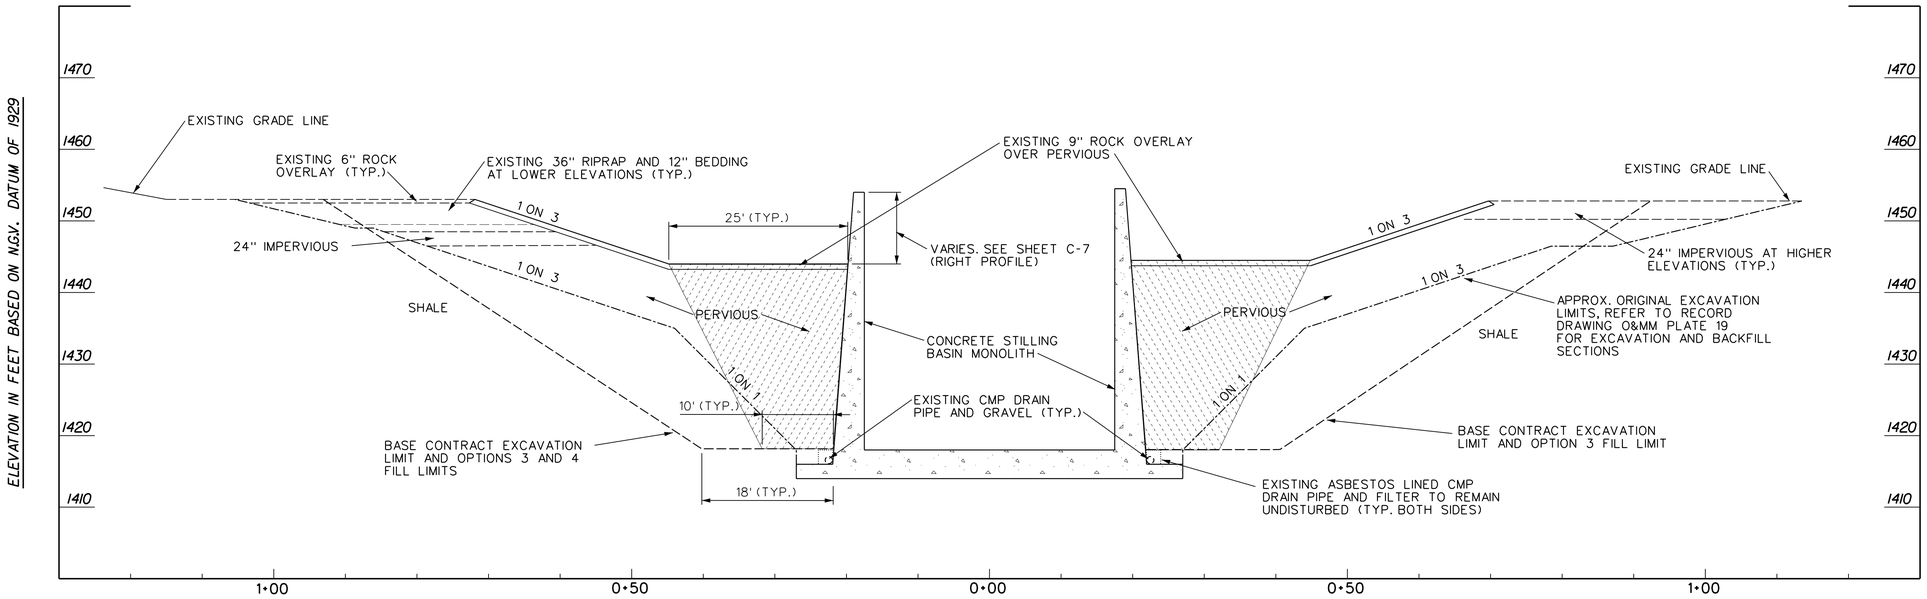

TYPICAL CROSS SECTION

10' 0 10' 20'

SCALE IN FEET
(VERTICAL AND HORIZONTAL)

notes

1. CROSS SECTION SHOWN LOOKING DOWNSTREAM.
2. OPTION 3 AND 4 BACKFILL REQUIREMENTS INCLUDE BACKFILLING ALL VOLUMES WHERE FILL HAS BEEN REMOVED AND ALL VOLUMES WHERE SHALE HAS BEEN REMOVED WITH PERVIOUS FILL, AND RESTORATION OF IMPERVIOUS LAYER AND RIPRAP AND ROCK LAYERS TO EXISTING CONDITIONS.
3. EXACT CONFIGURATION OF EXISTING GRADE VARIES. SEE SHEET C-5.

LEGEND

AREA RESTRICTED. NO EXCAVATION OR HAUL EQUIPMENT TRAFFIC ALLOWED.

US Army Corps of Engineers
Kansas City District

Symbol	Description	Date	Appr.

Designed by: H.T.Y.
Date: APRIL 2004
Rev.
Dwn by: H.T.Y.
Ckd by: R.S.K.
Design file no. E-1-1657
Drawing code:
Reviewed by:
Submitted by: D.L.M.
File name: WWCD06.DGN
Plot date:
Plot scale: 10:1

U.S. ARMY ENGINEER DISTRICT
CORPS OF ENGINEERS
KANSAS CITY, MISSOURI

SALINE RIVER, KANSAS
WILSON LAKE
STILLING BASIN WALL REPAIR

TYPICAL CROSS SECTION - EXISTING CONDITIONS AND OPTIONS 3 AND 4 BACKFILL

Sheet reference number:
C-6