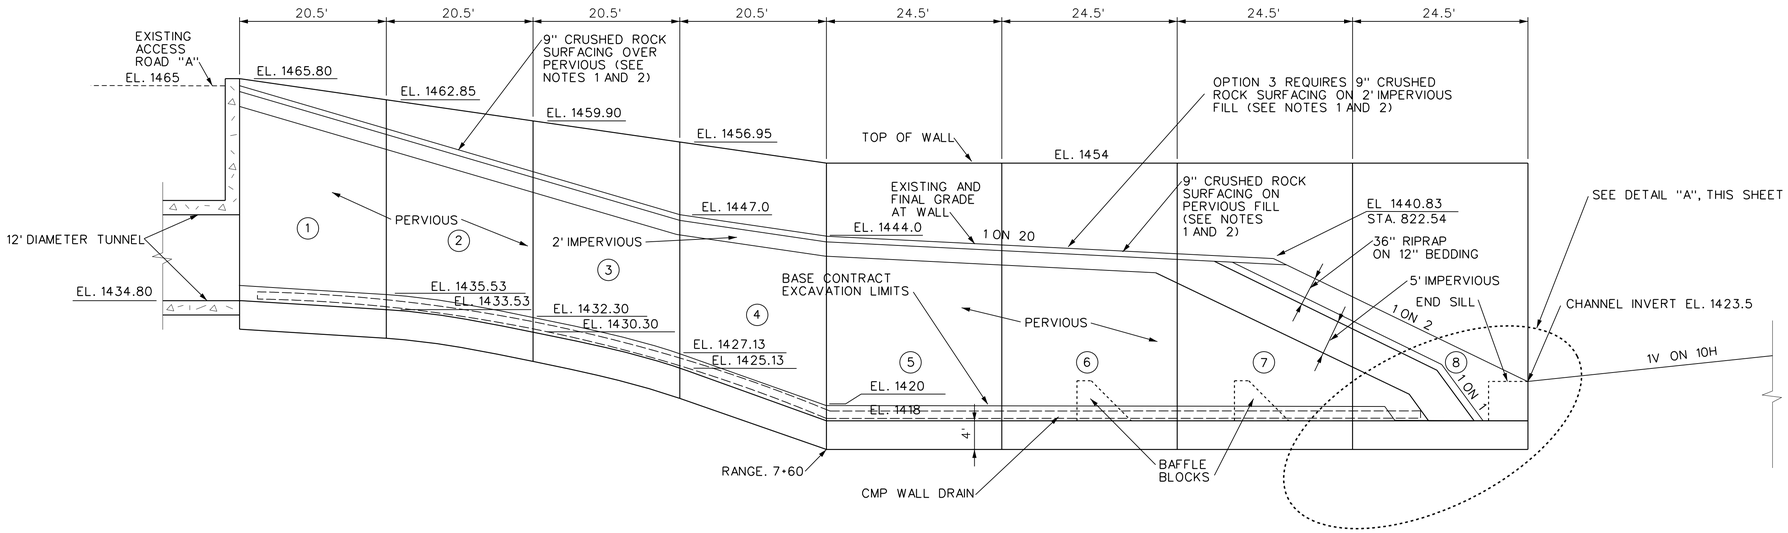

PROFILE RIGHT - BACKFILL DETAILS - EXISTING CONDITIONS AND OPTION 3 BACKFILL

SCALE: 1" = 10'-0"

10' 0 10' 20'

SCALE IN FEET

NOTES:

1. EXISTING CRUSHED ROCK SURFACING IS EITHER 6" OR 9" DEPTH.
2. OPTION 3 BACKFILL REQUIREMENT IS 9" ROCK SURFACING OVER 2' IMPERVIOUS LAYER OVER PERVIOUS FILL, FOR ALL AREAS ABOVE ELEVATION 1443. ALL AREAS BELOW ELEVATION 1443 SHALL RECEIVE 3' DEPTH RIPRAP OVER 12" BEDDING OVER IMPERVIOUS FILL.

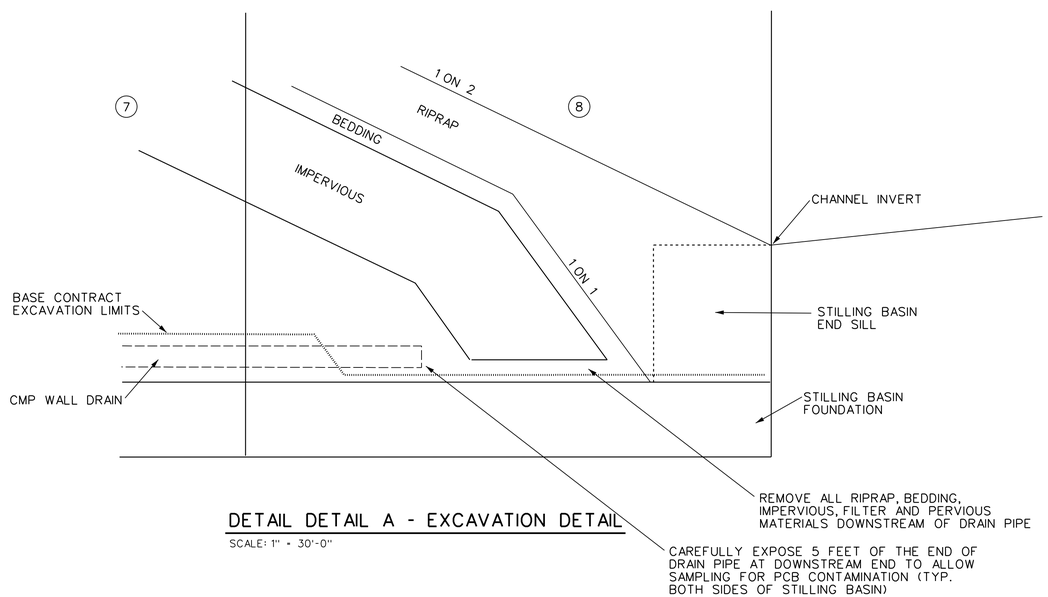

DETAIL DETAIL A - EXCAVATION DETAIL

SCALE: 1" = 30'-0"

US Army Corps of Engineers
Kansas City District

Symbol	Description	Date	Appr.

Designed by: H.T.Y.
Dwn by: H.T.Y.
Ckd by: R.S.K.
Reviewed by:
Submitted by: D.L.M.
Date: APRIL 2004
Design file no. E-1-1658
Drawing code:
File name: WWC007.DGN
Plot date:
Plot scale: 10:1
Rev.

U.S. ARMY ENGINEER DISTRICT
CORPS OF ENGINEERS
KANSAS CITY, MISSOURI

SALINE RIVER, KANSAS
WILSON LAKE
STILLING BASIN WALL REPAIR

PROFILE RIGHT - BACKFILL DETAILS

Sheet reference number:
C-7