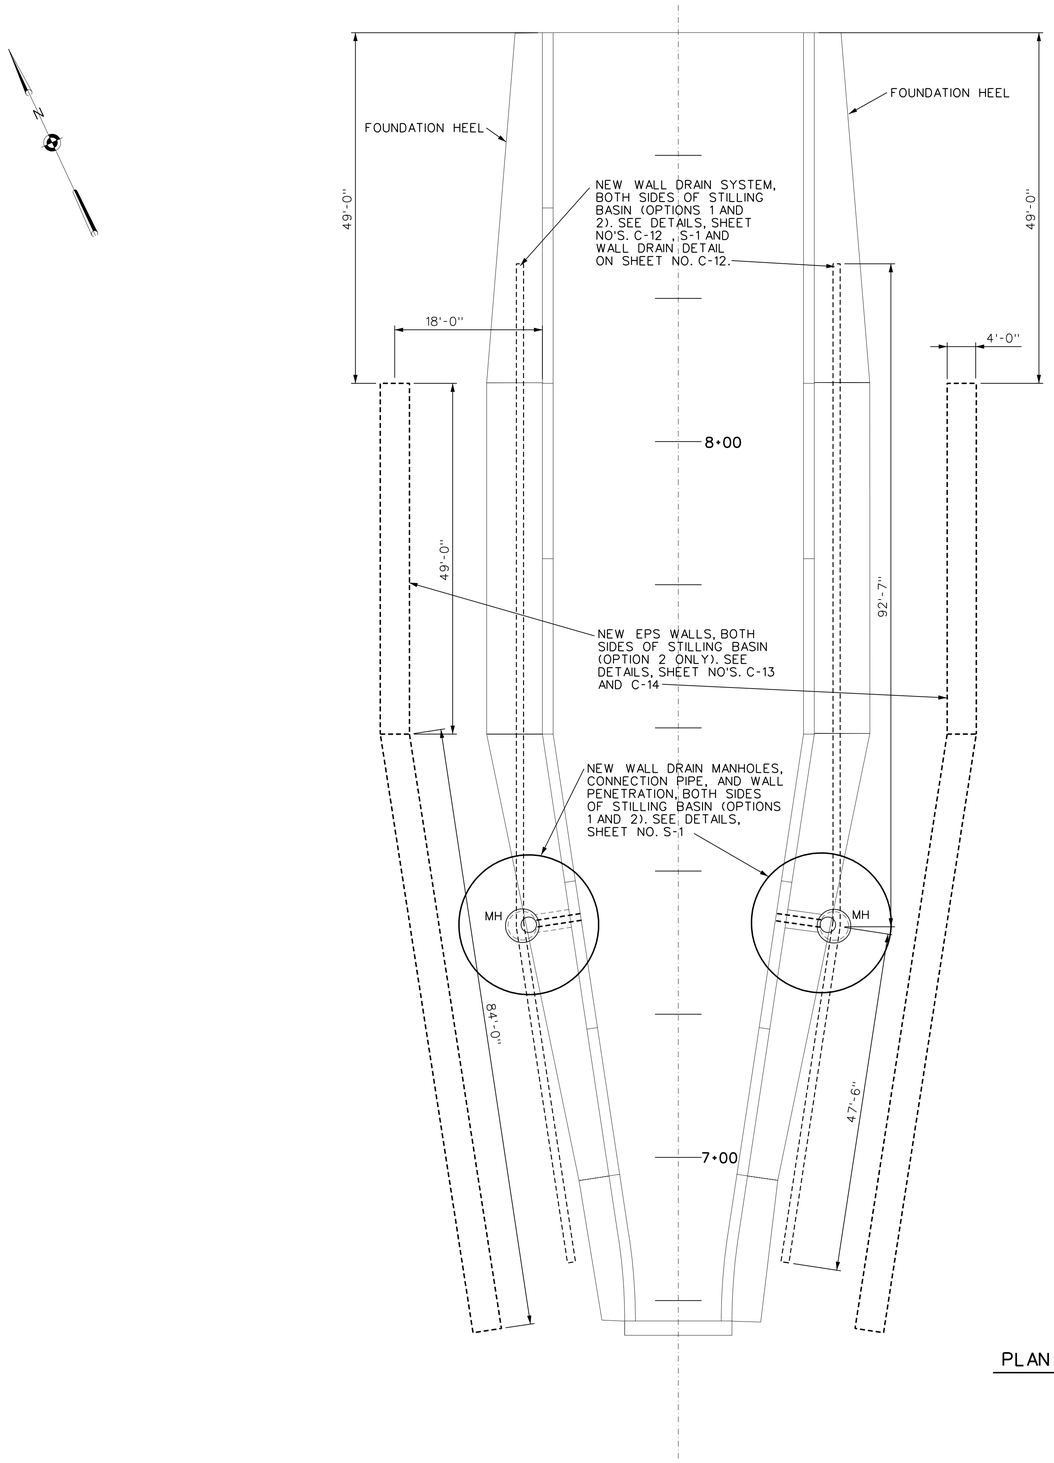

LEGEND

RANGE DESIGNATION (FROM CENTERLINE OF CREST) 7+00

NOTE:

1. CAP ALL OPEN ENDS OF NEW WALL DRAIN SYSTEM (4 LOCATIONS).

PLAN VIEW WALL DRAIN SYSTEM (OPTIONS 1 AND 2)
AND EPS WALL SYSTEM (OPTION 2 ONLY)

10' 0 10' 20'
SCALE IN FEET

US Army Corps of Engineers
Kansas City District

Symbol	Description	Date	Appr.

Designed by: H.T.Y.
Dwn by: H.T.Y.
Ckd by: R.S.K.
Reviewed by:
Submitted by: D.L.M.
Date: APRIL 2004
Rev.
Design file no. E-1-1666
Drawing code:
File name: WIWC015.DGN
Plot date:
Plot scale: 10:1

U.S. ARMY ENGINEER DISTRICT
CORPS OF ENGINEERS
KANSAS CITY, MISSOURI

SALINE RIVER, KANSAS
WILSON LAKE
STILLING BASIN WALL REPAIR

PLAN - WALL DRAINS AND EPS WALLS

Sheet reference number:
C-15