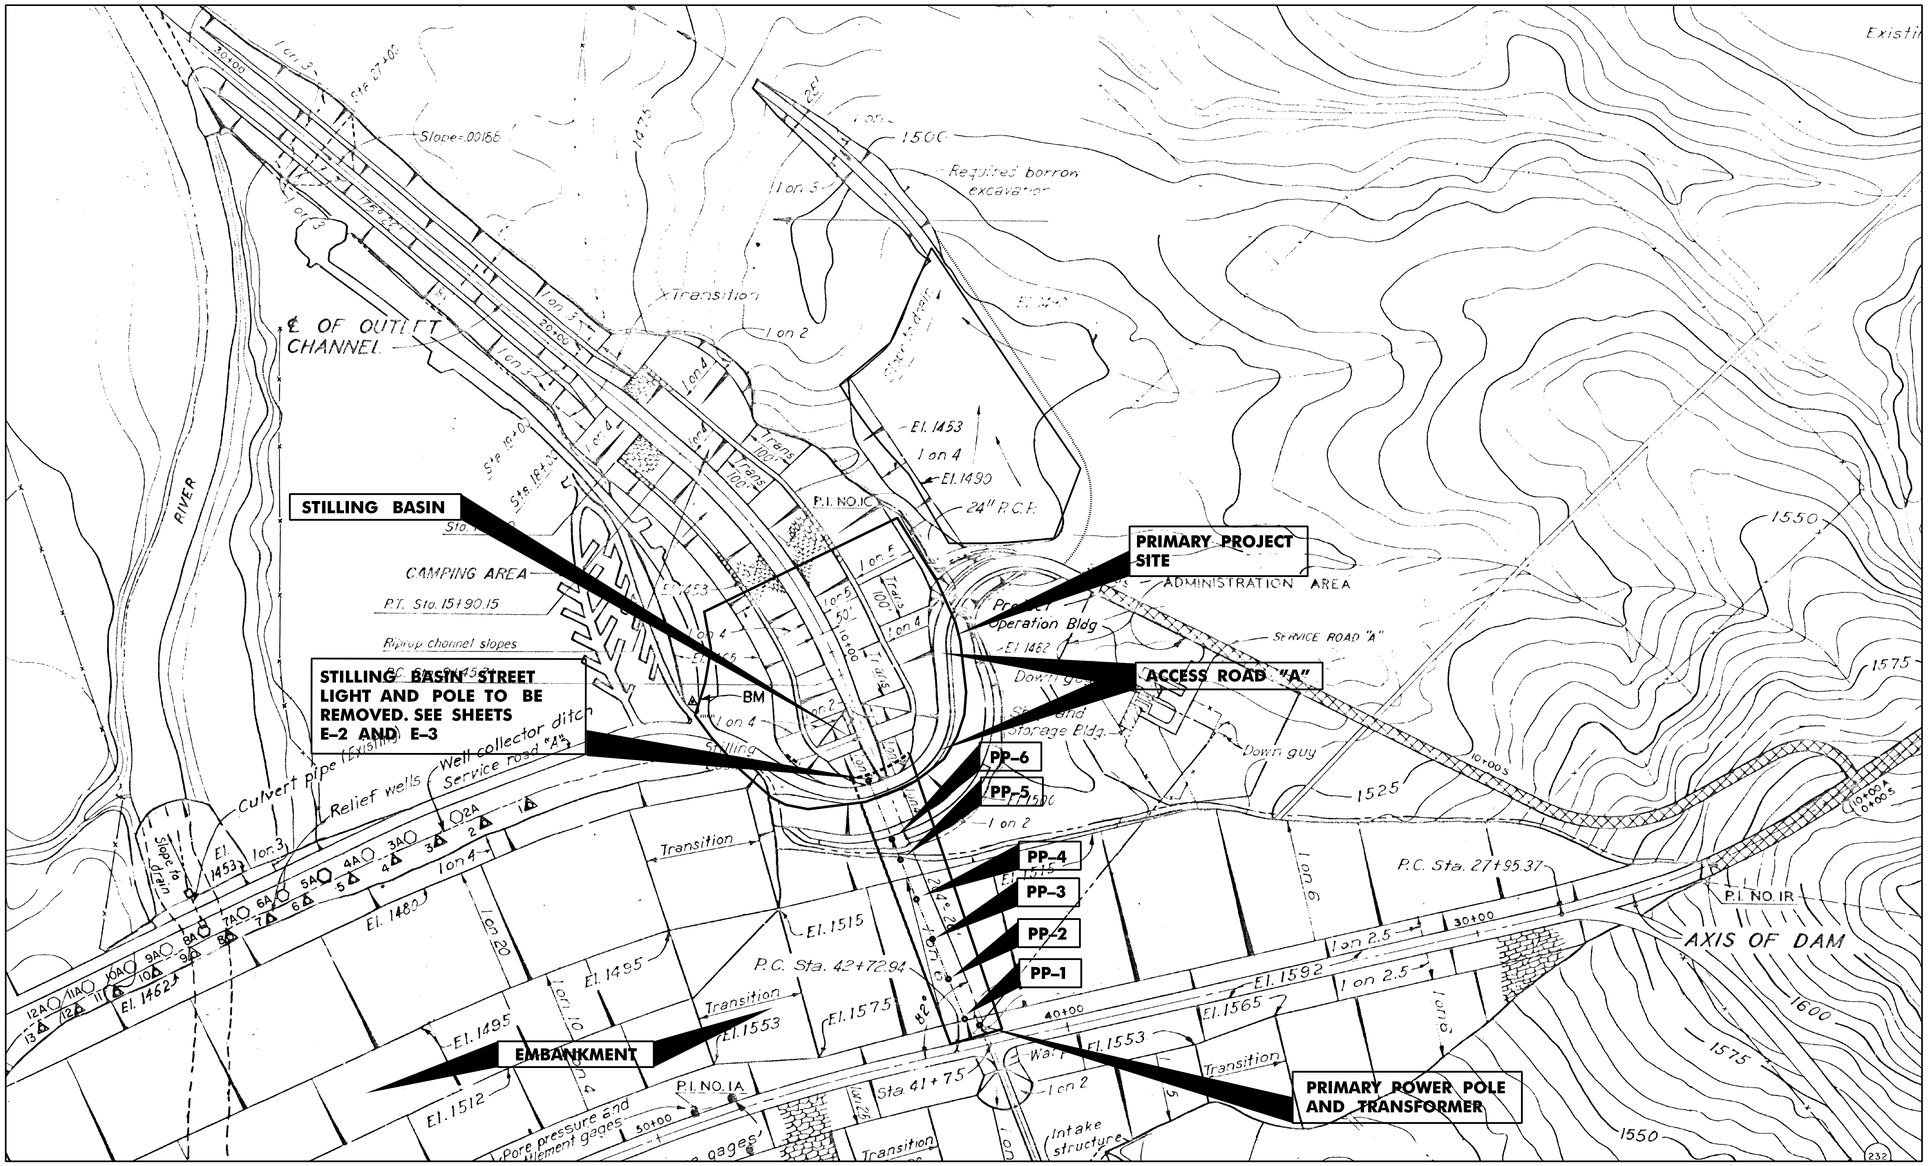

ELECTRICAL - EXISTING CONDITIONS

NOTES:

1. ELECTRICAL PROJECT SITE UPSTREAM OF ACCESS ROADWAY "A" IS OPEN ONLY TO EQUIPMENT NECESSARY FOR ELECTRICAL WORK. NO EARTHMOVING OR EXCAVATING EQUIPMENT IS AUTHORIZED WITHIN THIS SITE OR ON THE EMBANKMENT.

LEGEND

ELECTRICAL PROJECT SITE. SEE NOTE 1. ---------

US Army Corps of Engineers
Kansas City District

Symbol	Description	Date	Appr.

Designed by: H.T.Y.
Dwn by: H.T.Y.
Reviewed by:
Submitted by: D.L.M.
Date: APRIL 2004
Design file no. E-1-1677
Cvd by: R.S.K.
Drawing code:
File name: WIWE001.DGN
Plot date:
Plot scale: .083331
Rev.

U.S. ARMY ENGINEER DISTRICT
CORPS OF ENGINEERS
KANSAS CITY, MISSOURI

SALINE RIVER, KANSAS
WILSON LAKE
STILLING BASIN WALL REPAIR

ELECTRICAL - EXISTING CONDITIONS

Sheet reference number:
E-1